


CROSSOVER AND DROPPED KERB AT
15 MILE 170 ROAD HAYES

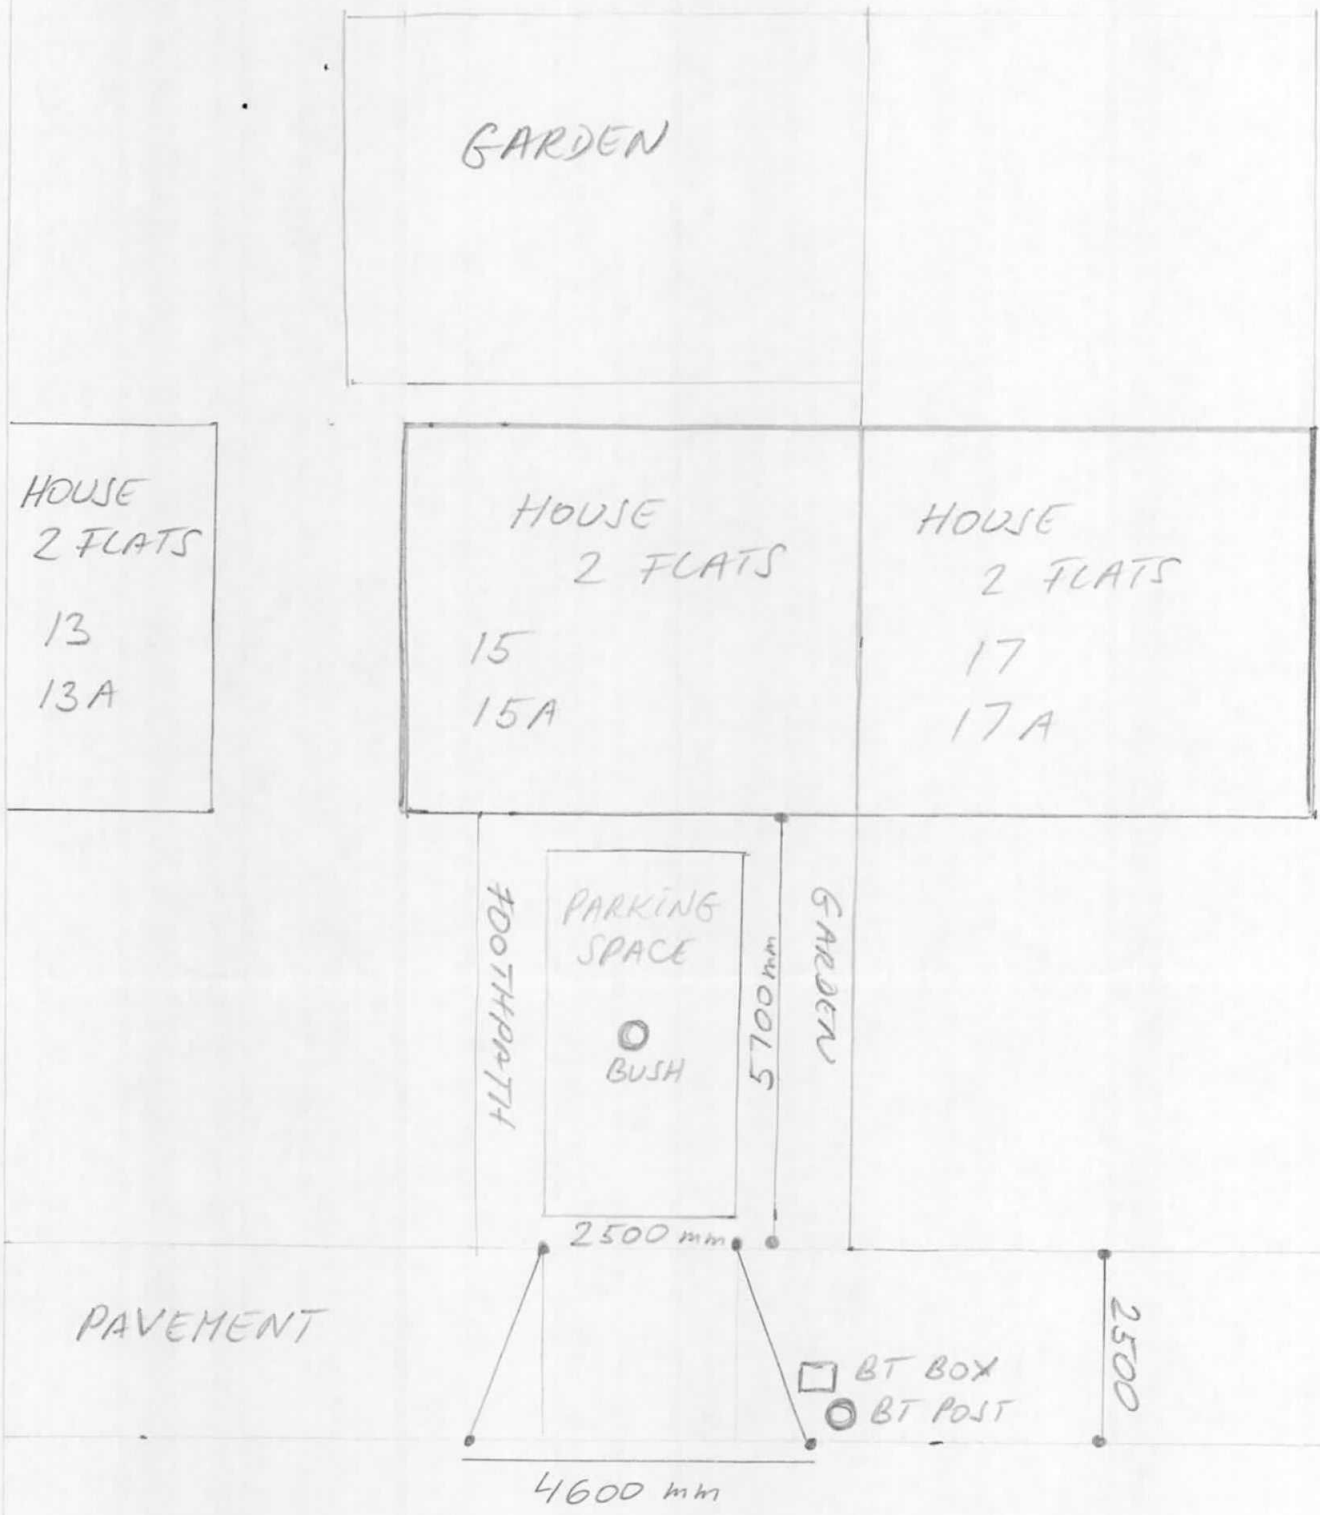

NIELD ROAD

SCALE 1:100
DATE 6-11-2010