


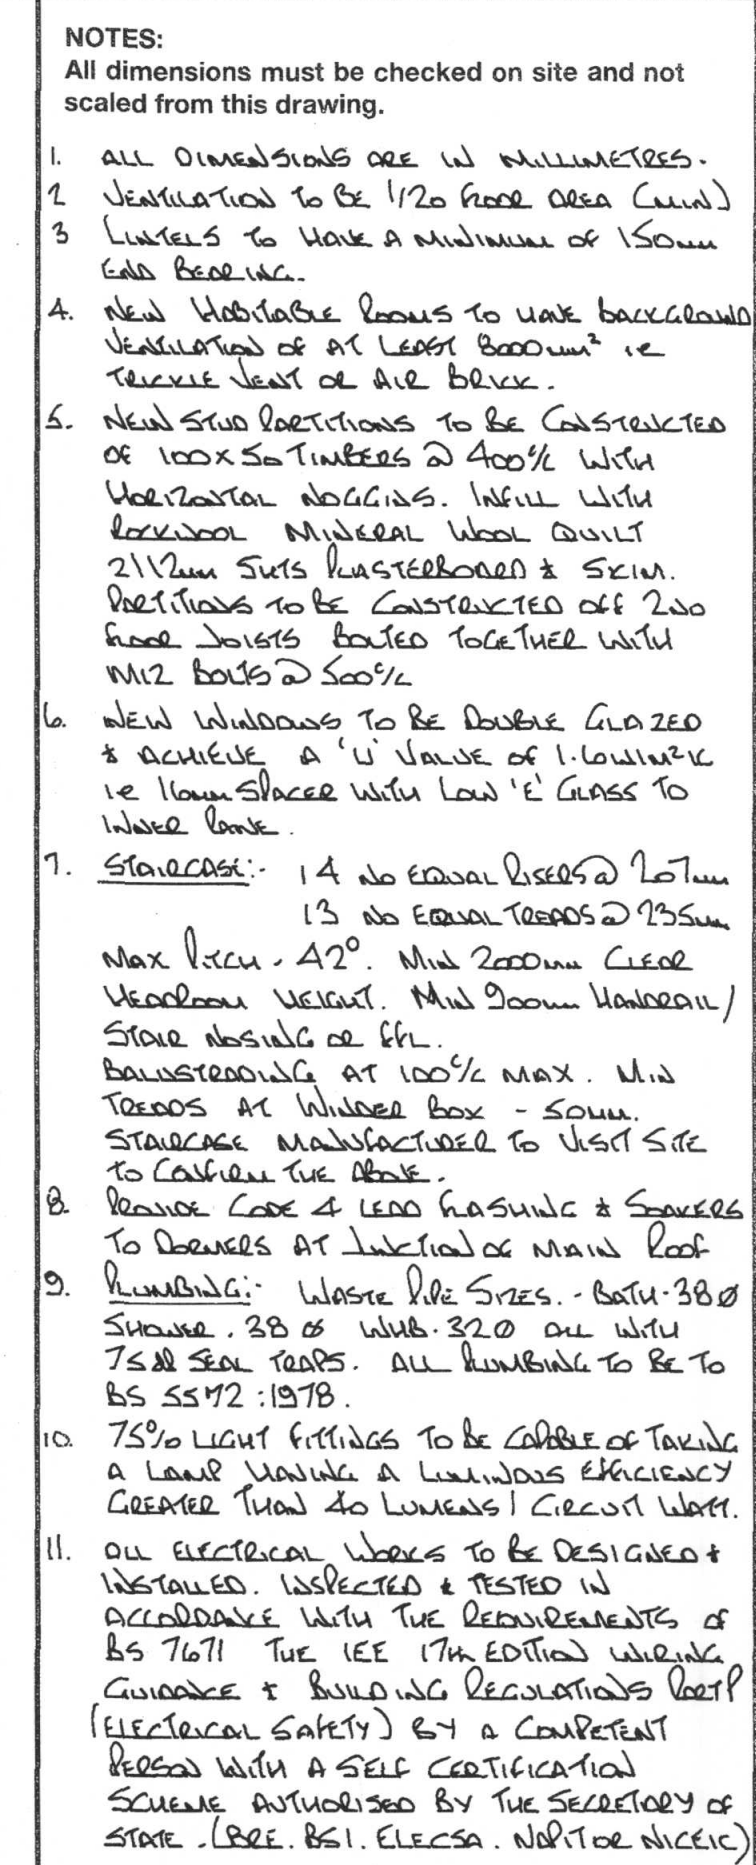

© copyright

G.E. Pottle & Co  
Building Design &  
Management Services

Suite B, 128 Manor Way  
Ruislip, Middlesex. HA4 8HR

Tel: 01895 622800  
Fax: 01895 622900  
[www.planning-pottle.co.uk](http://www.planning-pottle.co.uk)

London Borough of Hillingdon  
RECEIVED

11 JUL 2016

Planning  
Residents Services

Job Title

5 ROUNDWOOD CLOSE  
RUISLIP  
MIDDLE

Scale 1:50. 100.

|         |         |      |
|---------|---------|------|
| Drg No. | 3717/02 | Rev. |
|---------|---------|------|

THIS DRAWING TO BE  
READ IN CONJUNCTION  
WITH DRG Nos 3717/01.03