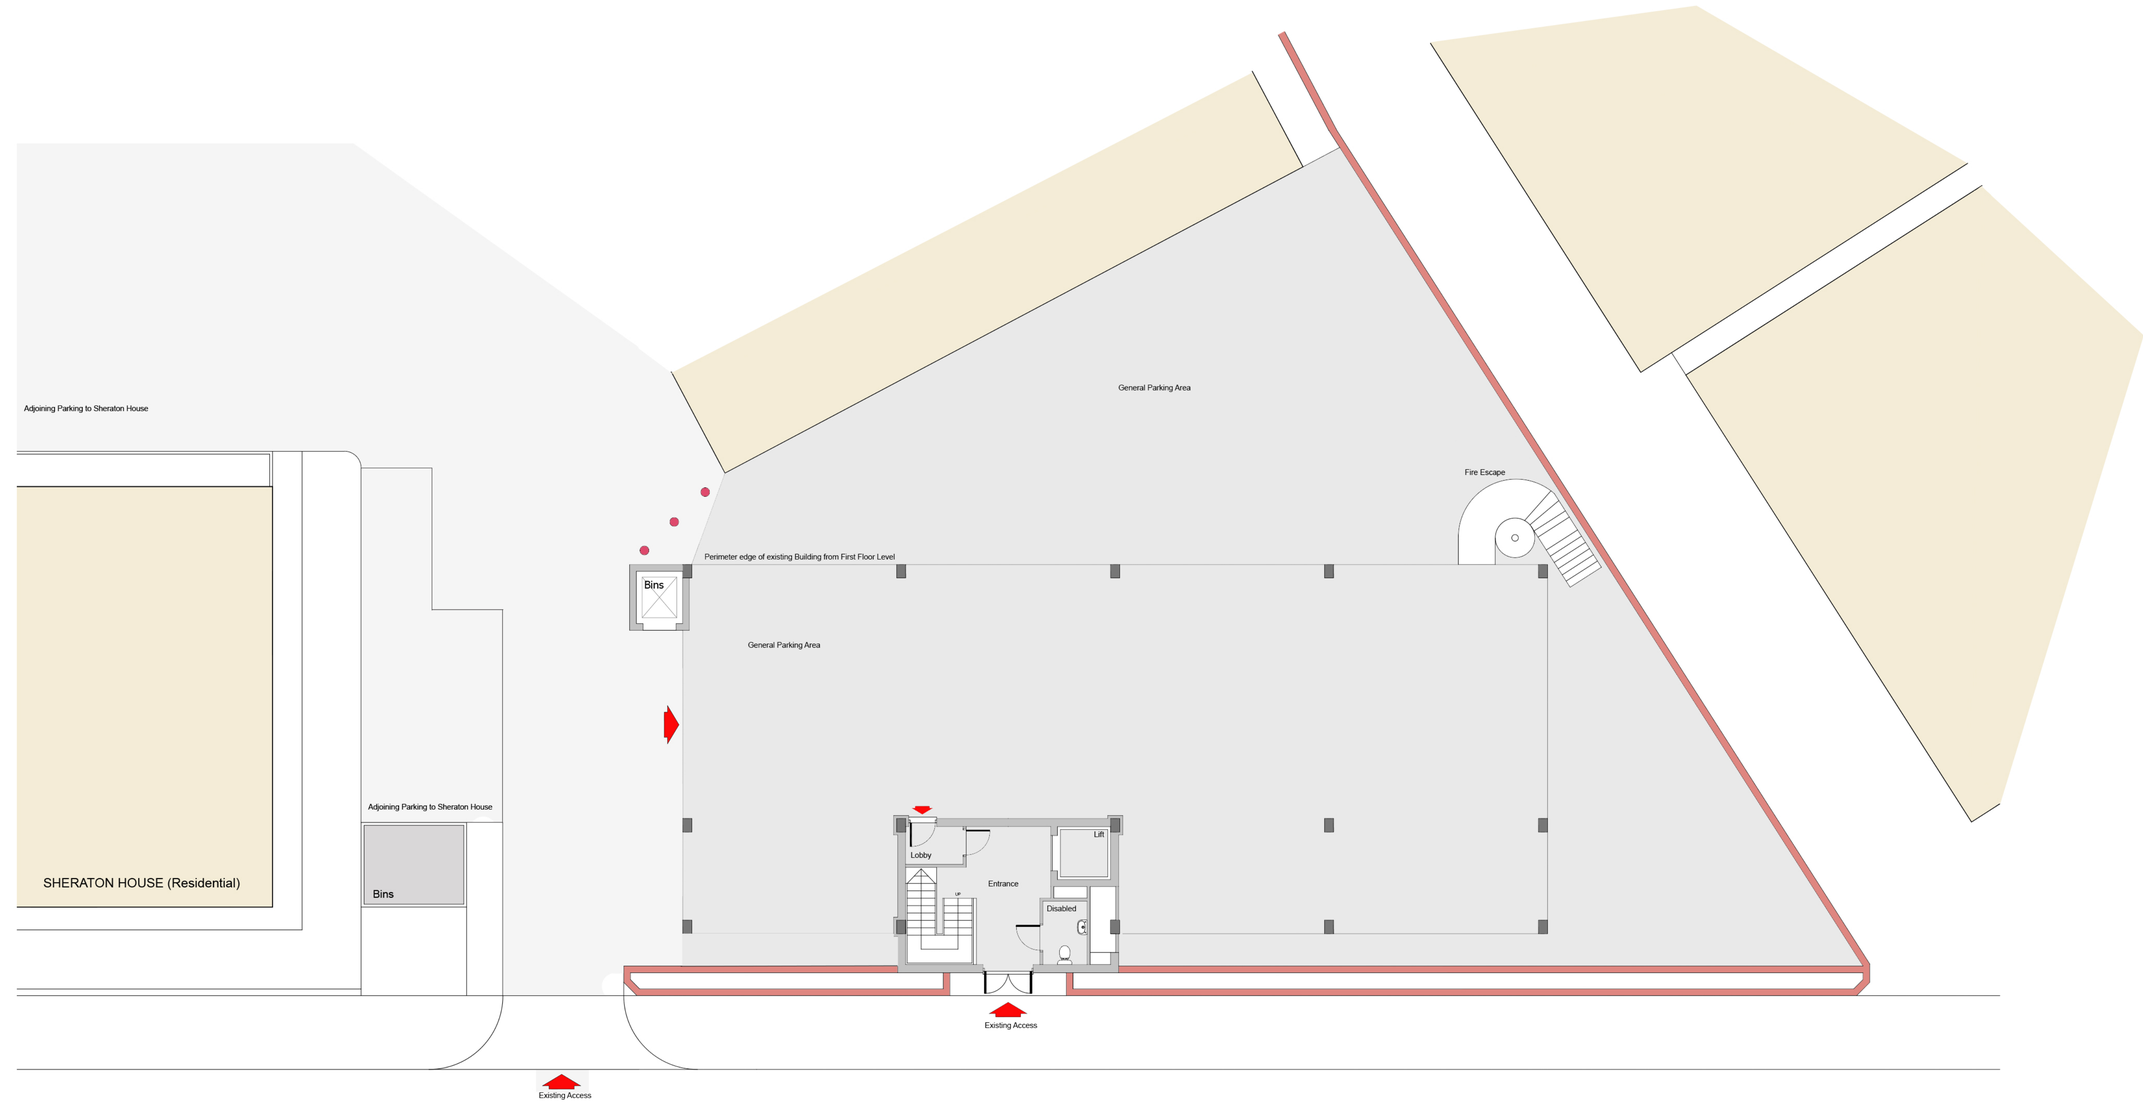


1:100 Scale @ A1 Landscape
0 1 2 3 4 5m

North

STA Associates
4 The Sycamores, Darby Green, Camberley
Surrey, GU17 0EE
www.staassociates.co.uk
e: Stephen.taylor.sta@gmail.com

This drawing and information contained within is to be used only for the purposes for which it has been provided for and the works to which it depicts are the copyright of STA Associates Ltd and may not be reproduced except by written permission. No liability will be accepted for amendments which may be made by other persons

Amendments	Drawing No.	Drawing Title	Project	Client	Date	Scale	Drawn
	431.016.051	Existing Ground Floor & Site Layout	Tavistock House, 5 Rockingham Road, Uxbridge. UB8 2UB	Mr J Emery	August 2016	1:100 & A1 Landscape	STA