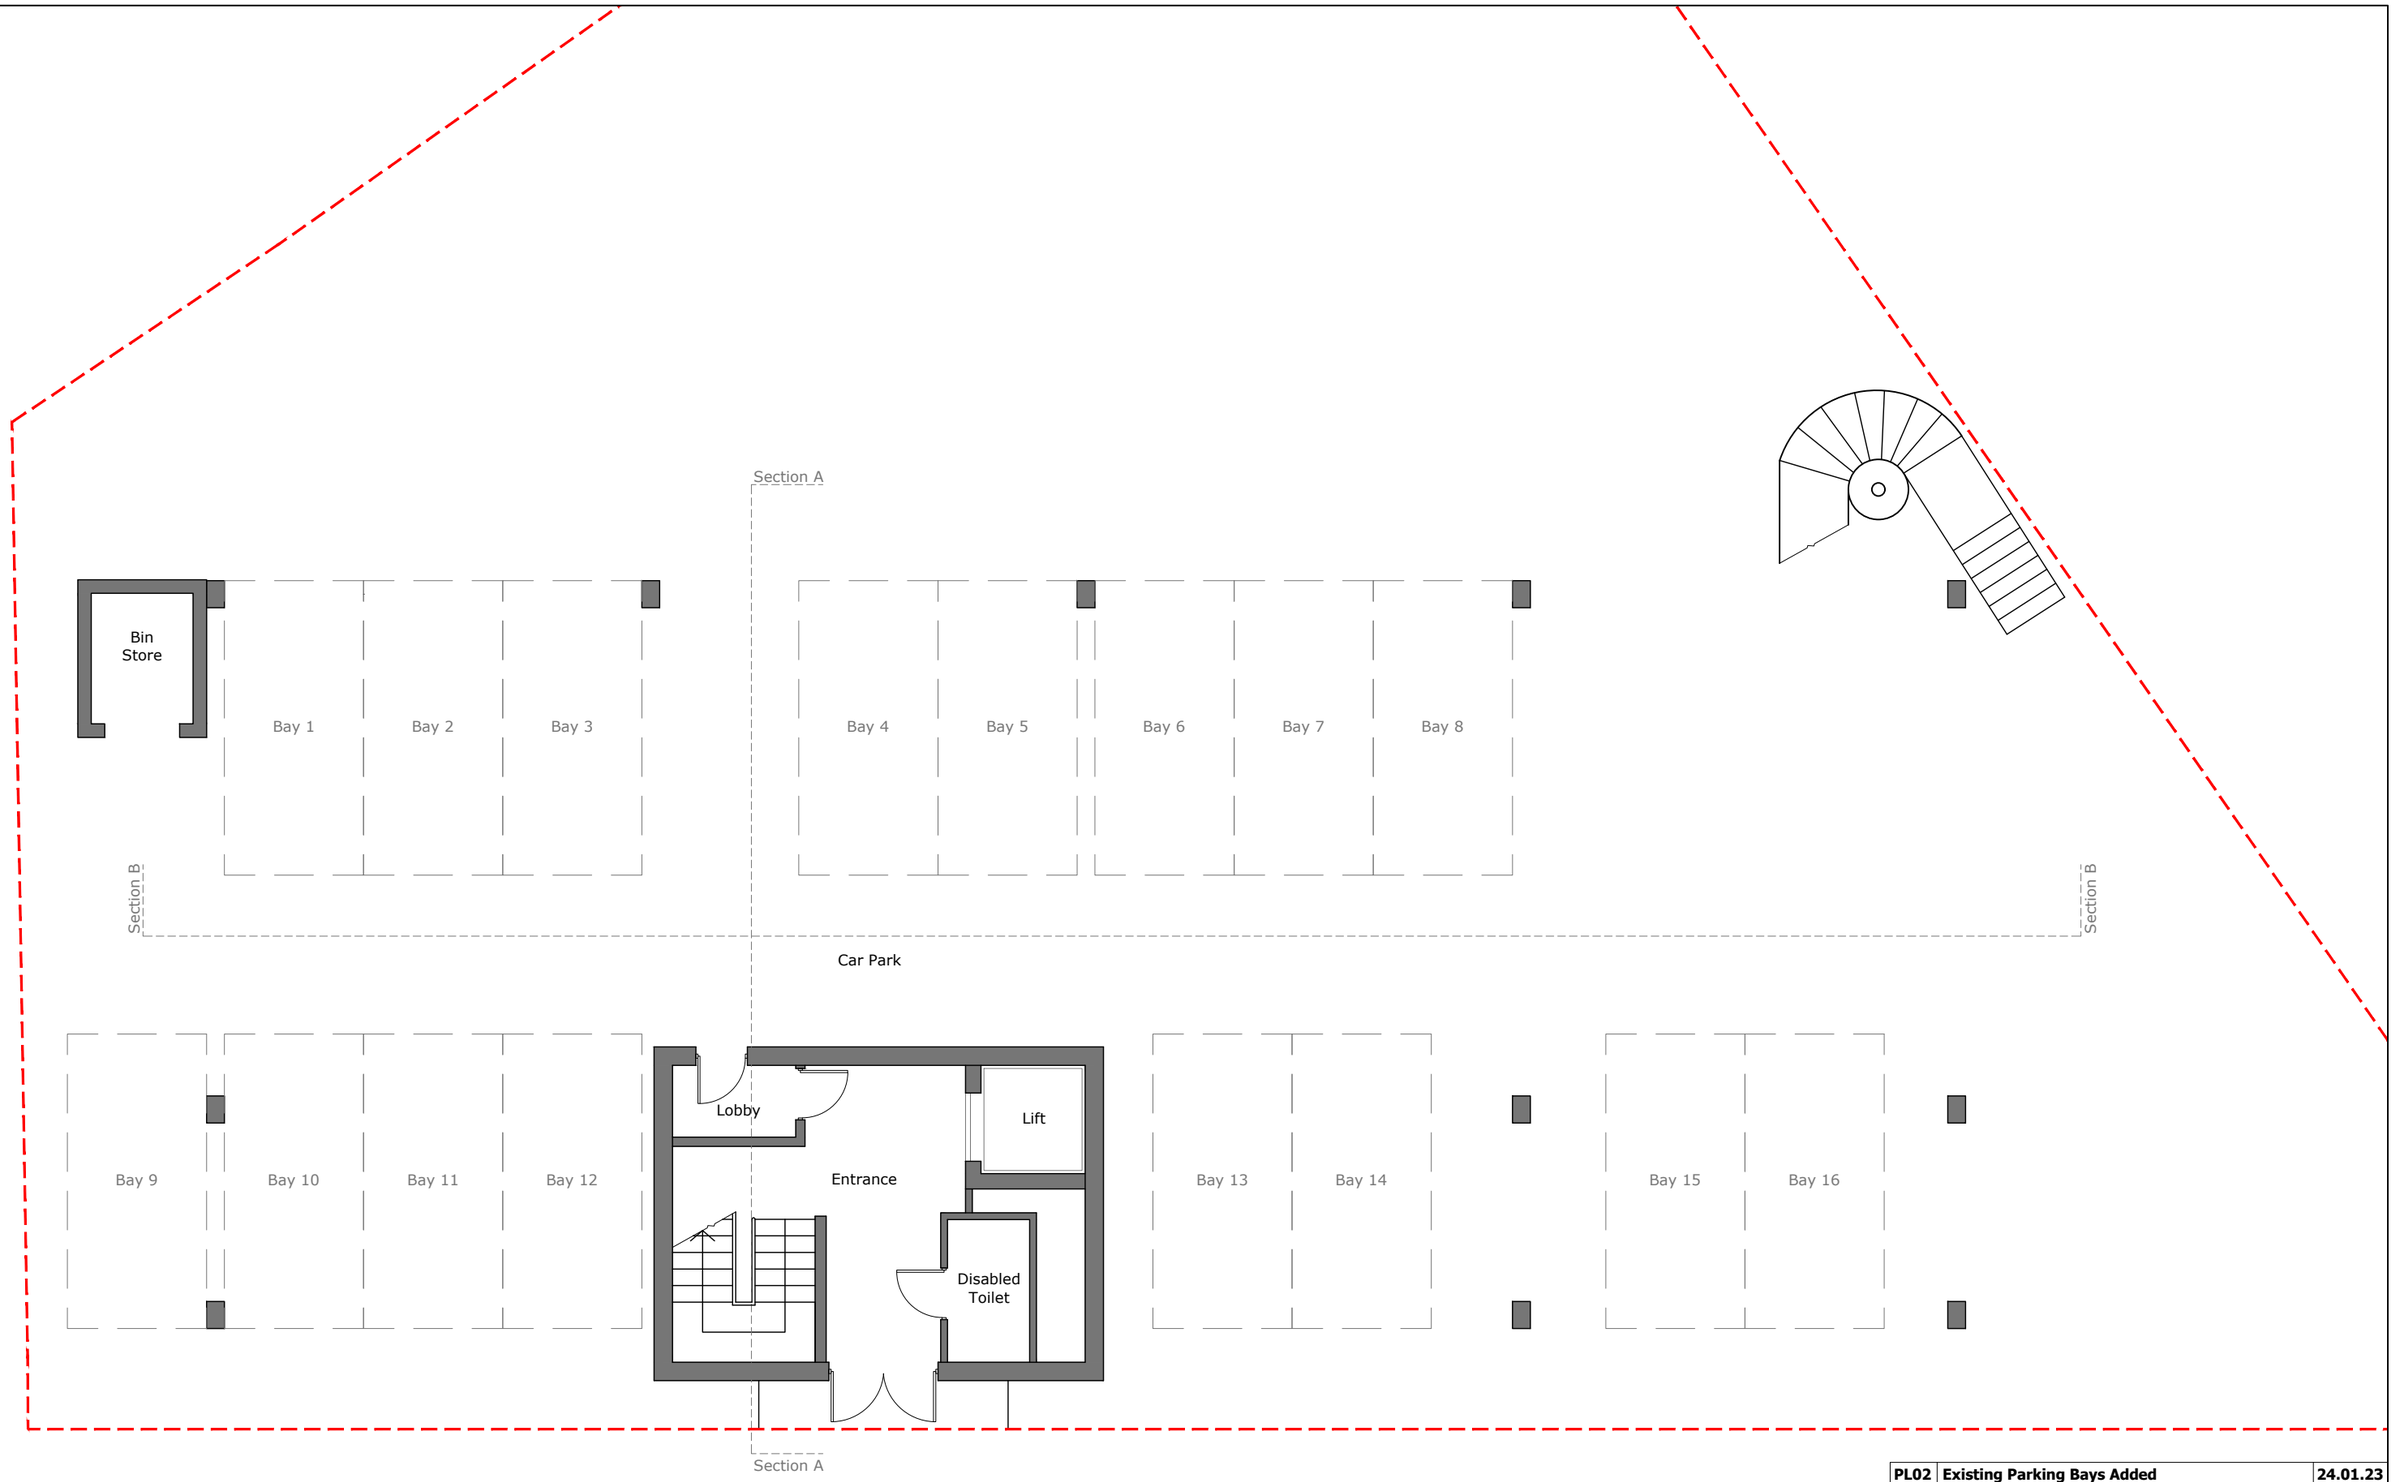

1 Existing Ground Floor Plan
1:100

SCALE 1:100 (METRES)

0 5 10

Rev	Description	Date
PL02	Existing Parking Bays Added	24.01.23
PL01	Issued for Approval	23.12.07

Architectural Hub Ltd
Designing Dream Homes
Architectural Hub Ltd
The Old Stable Yard, Sandpit Lane, South Weald
Brentwood Essex CM14 5QE
www.architecturalhub.co.uk
info@architecturalhub.co.uk
01277 201 828

Client : Shakila Deen
Job title : Bumblebee House, 5 Rockingham Road, Uxbridge UB8 2UB
Drg : Existing Ground Floor Plan

scale @ A3 1:100 date: DEC 2023 drg. no. AHUB2311002_2