Proposed Rear Elevation

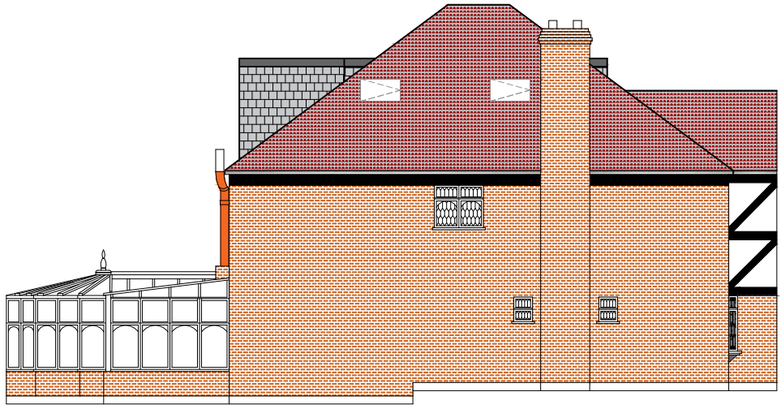

Proposed Left Elevation

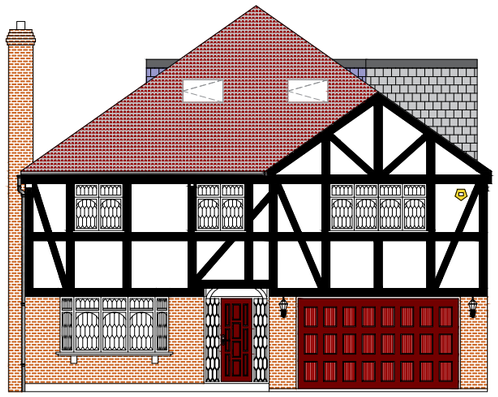

Proposed Front Elevation

Proposed Right Elevation

M 1:150

0 1 2 3 4 5 6 7 8 9 10

DRAWING STATUS:

PLANNING

DISCLAIMER:

Drawing to be read in conjunction with all other relevant documentation.

All written dimensions to be checked on the site before work commences. Discrepancies, where identified, must be reported to the designer.

PLANNING APPLICATION

Rev.	Date	Drawn By	Checked By

PROJECT:

17 Sherwood Avenue Ruislip HA4 7XL

CLIENT:

Tahsien Salman

DRAWN:	DATE: 08/03/2020
SHEET SIZE: A3	SCALE: 1:150 @ A3
PROJECT NO: 123/20	DRAWING NO. PA 04 / REV. -