
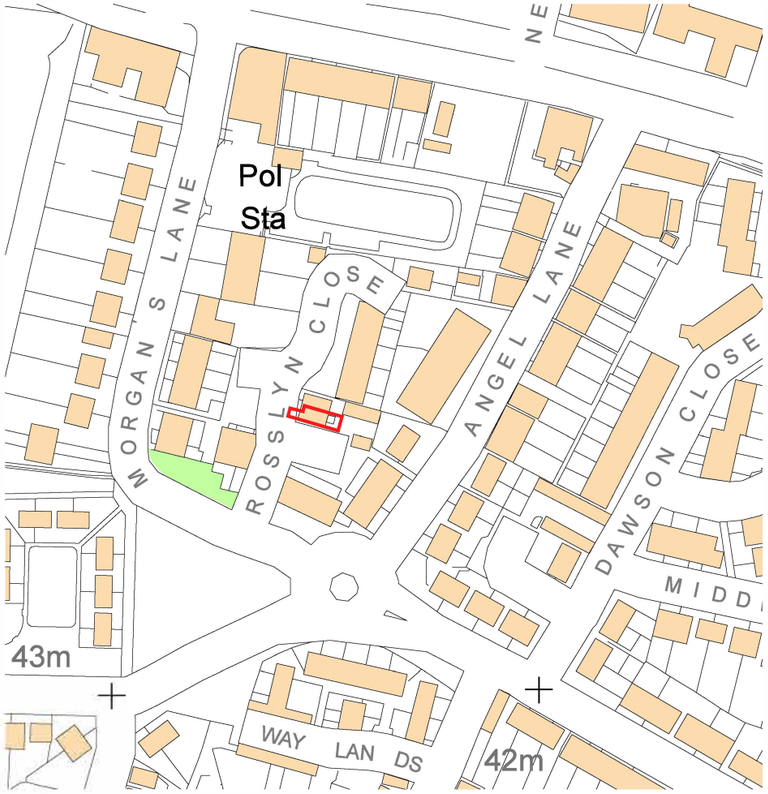


SITE LOCATION PLAN
SCALE 1:1250 @ A3

0 50m 100m

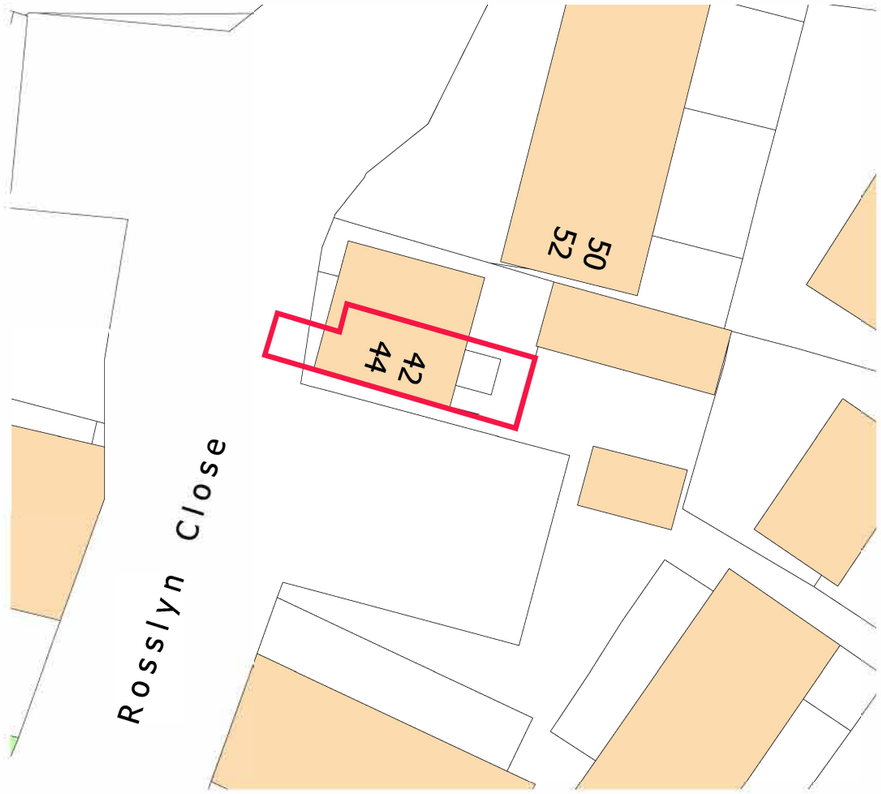

SITE BLOCK PLAN
SCALE 1:1500 @ A3

0 20m 50m

Generel Notes

No.	Revision/Issue	Date

Project Title
PLANNING ISSUE
REAR EXTENSION

SITE LOCATION PLAN
& SITE BLOCK PLAN

Client Name and Address
ISAAC POGOSSIAN-OBOBI

42 ROSSLYN CLOSE,
HAYES END, UB3 2SU

Drawing ZP-PL-001	Revision -
Date DEC 2016	Sheet -
Scale 1:1250, 1:500 @ A3	Drawn by AG