
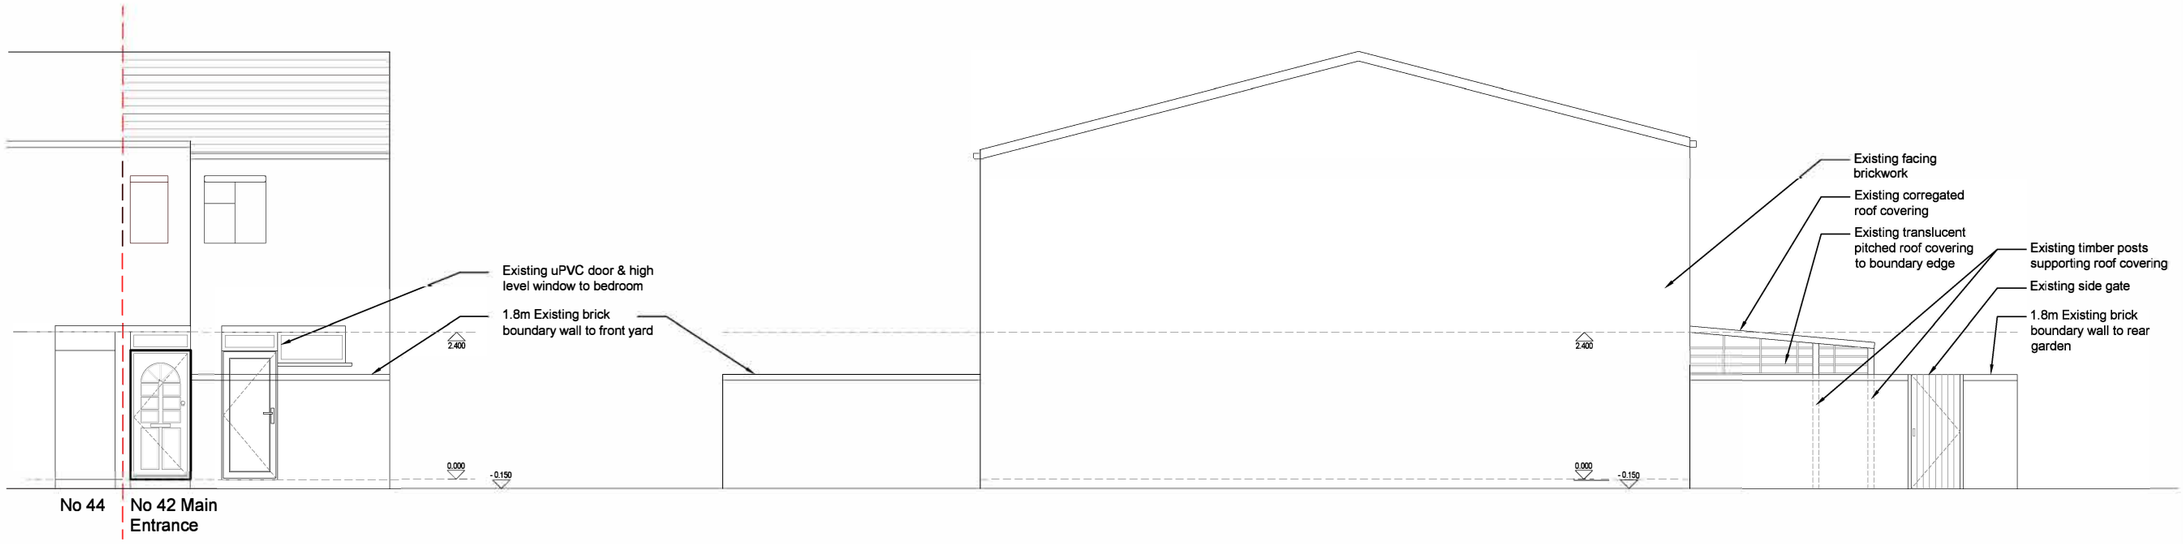


EXISTING FRONT (WEST) ELEVATION

SCALE 1:100 @ A3

EXISTING SIDE (SOUTH) ELEVATION

SCALE 1:100 @ A3

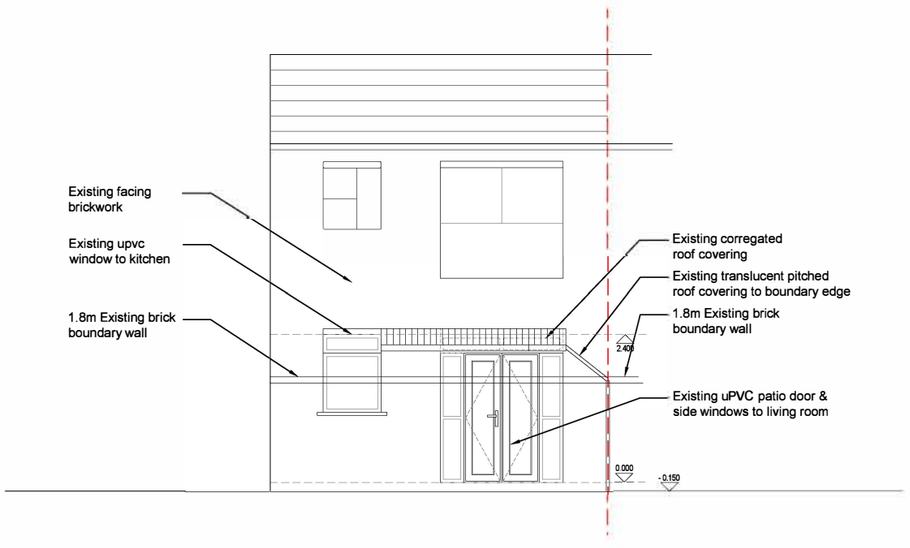

EXISTING REAR (EAST) ELEVATION

SCALE 1:100 @ A3

0 5m 10m

General Notes

No.	Revision/Issue	Date

Project Title
PLANNING ISSUE
REAR EXTENSION

EXISTING
ELEVATIONS

Client Name and Address
ISAAC POGOSSIAN-OBOBI

42 ROSSLYN CLOSE,
HAYES END, UB3 2SU

Drawing: ZP-PL-003	Revision: -
Date: DEC 2016	Sheet: -
Scale: 1:100 @ A3	Drawn by: AG