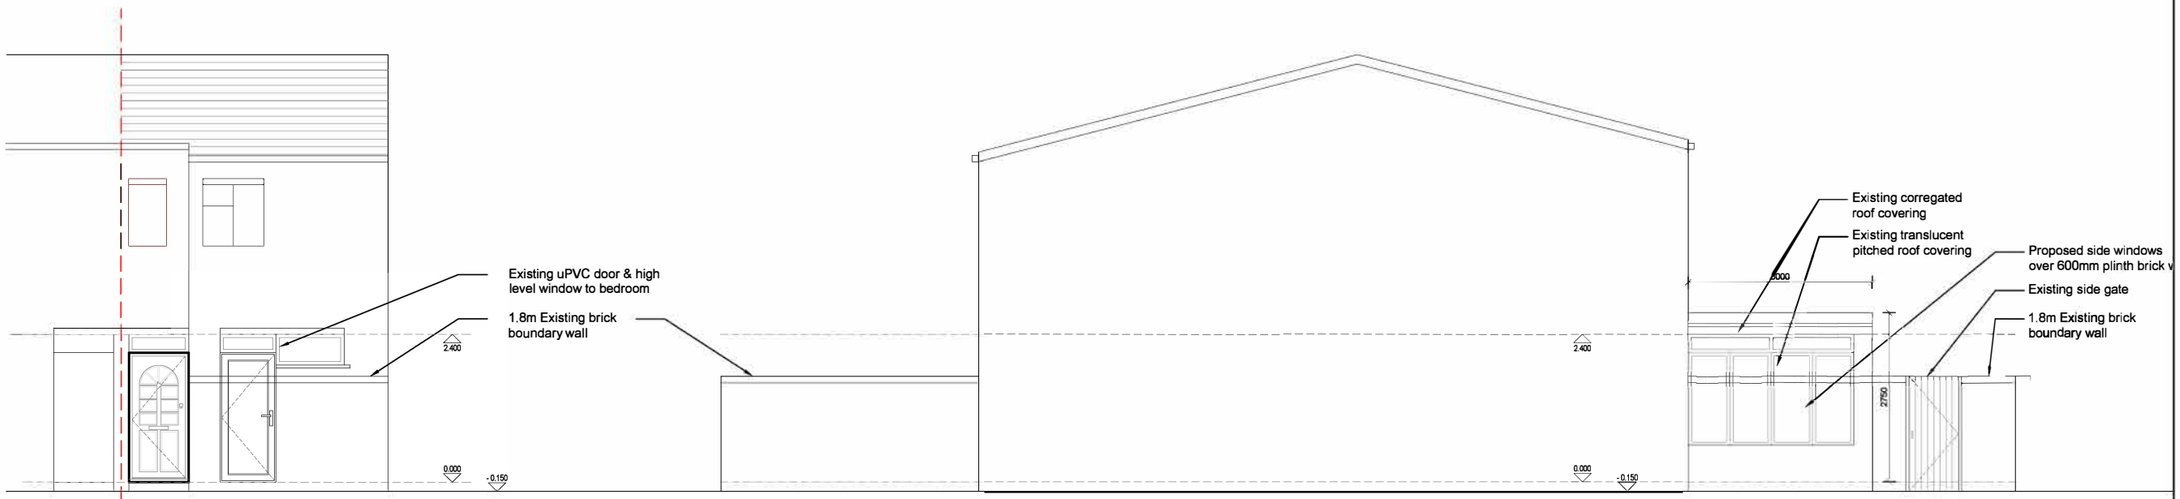



No 44 | No 42 Main Entrance

PROPOSED FRONT (WEST) ELEVATION

SCALE 1:100 @ A3


PROPOSED SIDE (SOUTH) ELEVATION

SCALE 1:100 @ A3

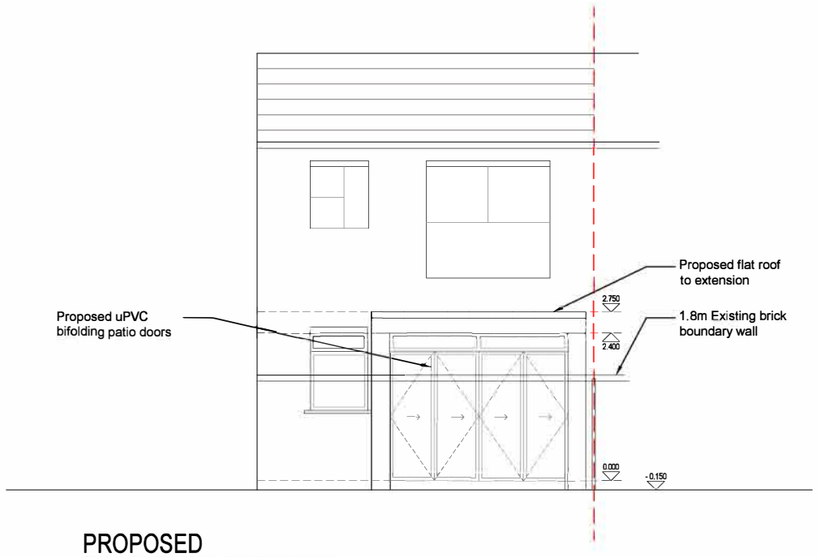

PROPOSED REAR (EAST) ELEVATION

SCALE 1:100 @ A3

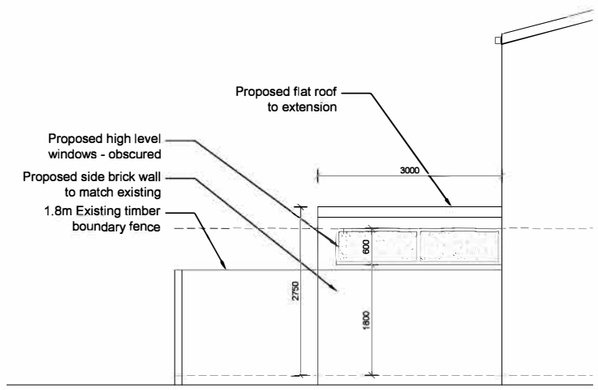

PROPOSED SIDE (WEST) ELEVATION

SCALE 1:100 @ A3

0 5m 10m

General Notes

No.	Revision/Issue	Date

Project Title
PLANNING ISSUE
REAR EXTENSION

PROPOSED ELEVATIONS

Client Name and Address
ISAAC POGOSSIAN-OBOBI

42 ROSSLYN CLOSE, HAYES END, UB3 2SU

Drawing: ZP-PL-005	Revision: -
Date: DEC 2016	Sheet: -
Scale: 1:100 @ A3	Drawn by: AG