
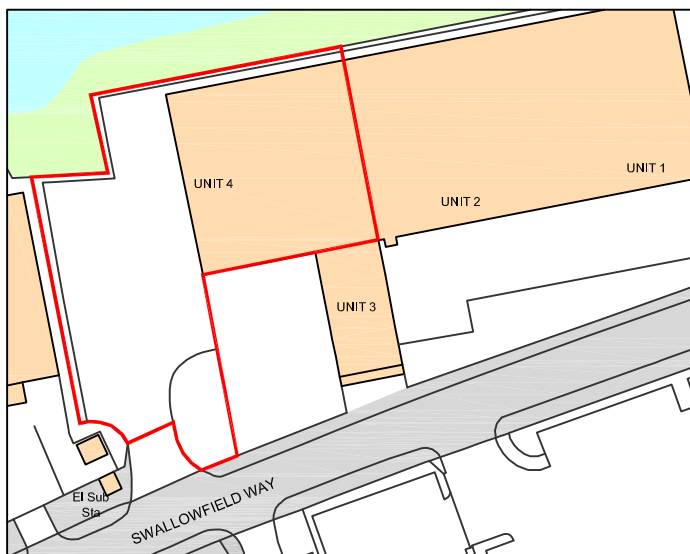


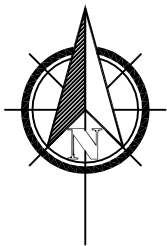

Ordnance Survey, (c) Crown Copyright 2019. All rights reserved. Licence number 100022432

Site within red boundary
Unit 4, Swallowfield Way, Hayes UB3 1DQ

GGC DESIGN LTD
CHARTERED ARCHITECT
Tel: 01895 810 932
Mob: 07976 732 636
g.g.calton11@btinternet.com

NOTES: DO NOT SCALE FROM THIS DRAWING .

The Contractor must verify all dimensions at the site before setting out, commencing work, or making any shop drawings. Any discrepancies must be reported to the Contract Administrator / Architect before proceeding. This drawing to be used for estimating purposes only. The Contractor must not use this drawing for construction until the structural design has been carried out and confirmation given by Building Control that the design is acceptable. Architect's drawings to be used in conjunction with the structural drawings.

Rev	Revision notes	Initials	Date
-	-	-	-
Project UNIT 4, SWALLOWFIELD WAY, HAYES		Scale 1:1250 @ A4	
Description SITE LOCATION PLAN		Date 22/11/19	
		Drawing No. U4 SW / P / 01	
		Checked by GC	Rev.
		Drawn by GC	

