


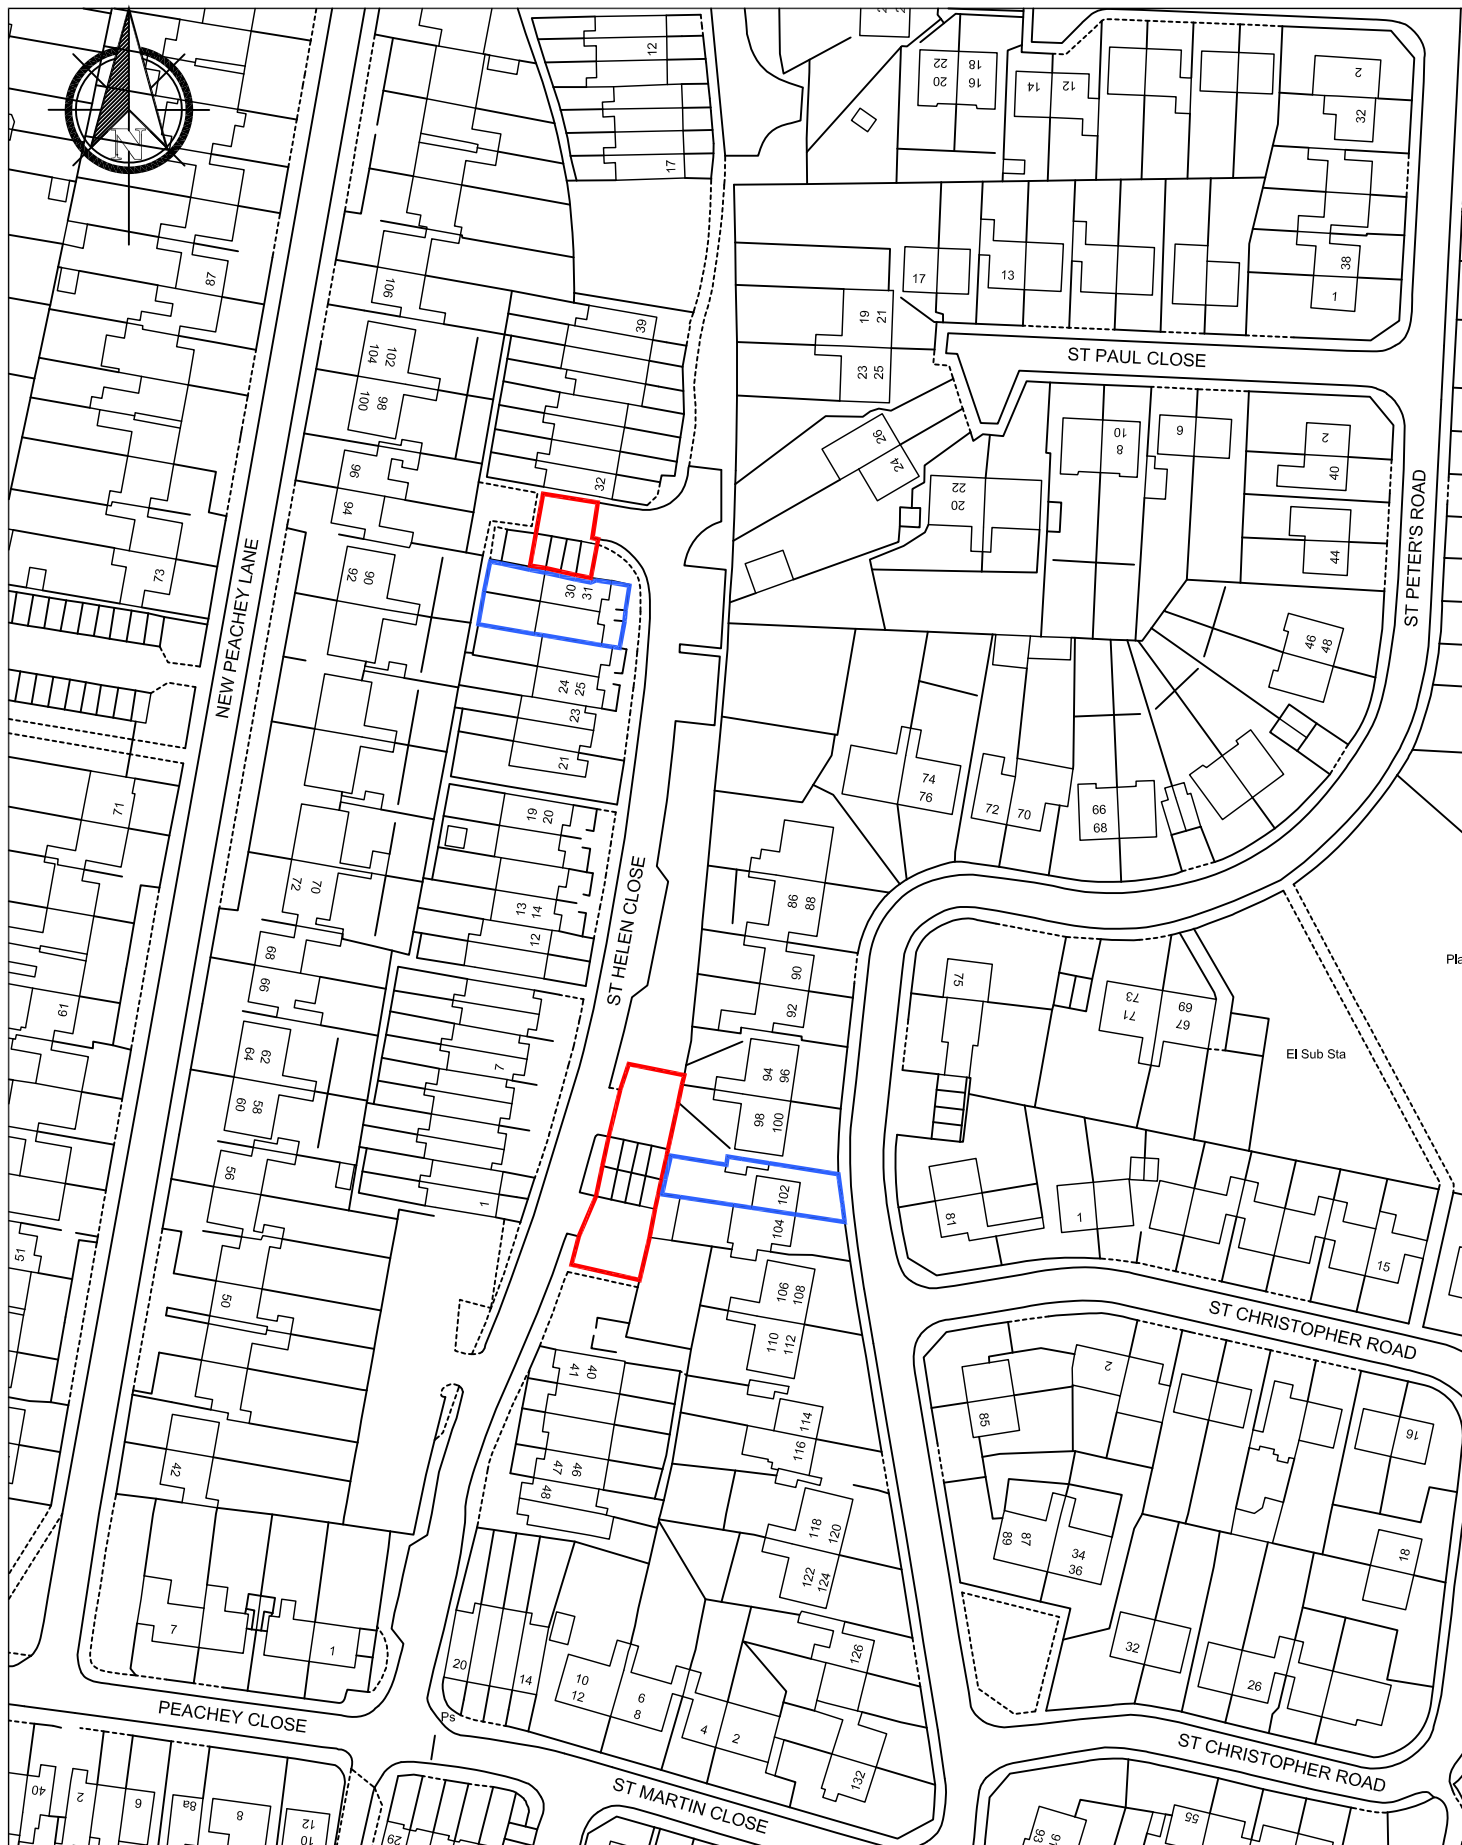

NOTES: - DO NOT SCALE FROM THIS DRAWING. The Contractor must verify all dimensions at the site before setting out, commencing work, or making any shop drawings. Any discrepancies must be reported to the Contract Administrator before proceeding.

Rev	Revision notes	Initials	Date
-	-	-	-
Project		Drawn by	
ST. HELEN CLOSE GARAGES (1-8) & (9-12)		SAM	
Description		Checked by	
SITE LOCATION PLAN		SV	
Scale		Date	
1:1250 @ A4		23/06/16	
Drawing No.		Rev.	
P306/001			



HILLINGDON
LONDON

RESIDENTS SERVICES, CAPITAL PROGRAMME
2E/10, CIVIC CENTRE, UXBRIDGE, MIDDLESEX, UB8 1UW
Tel: 01895 250 111
Fax: 01895 277 224