


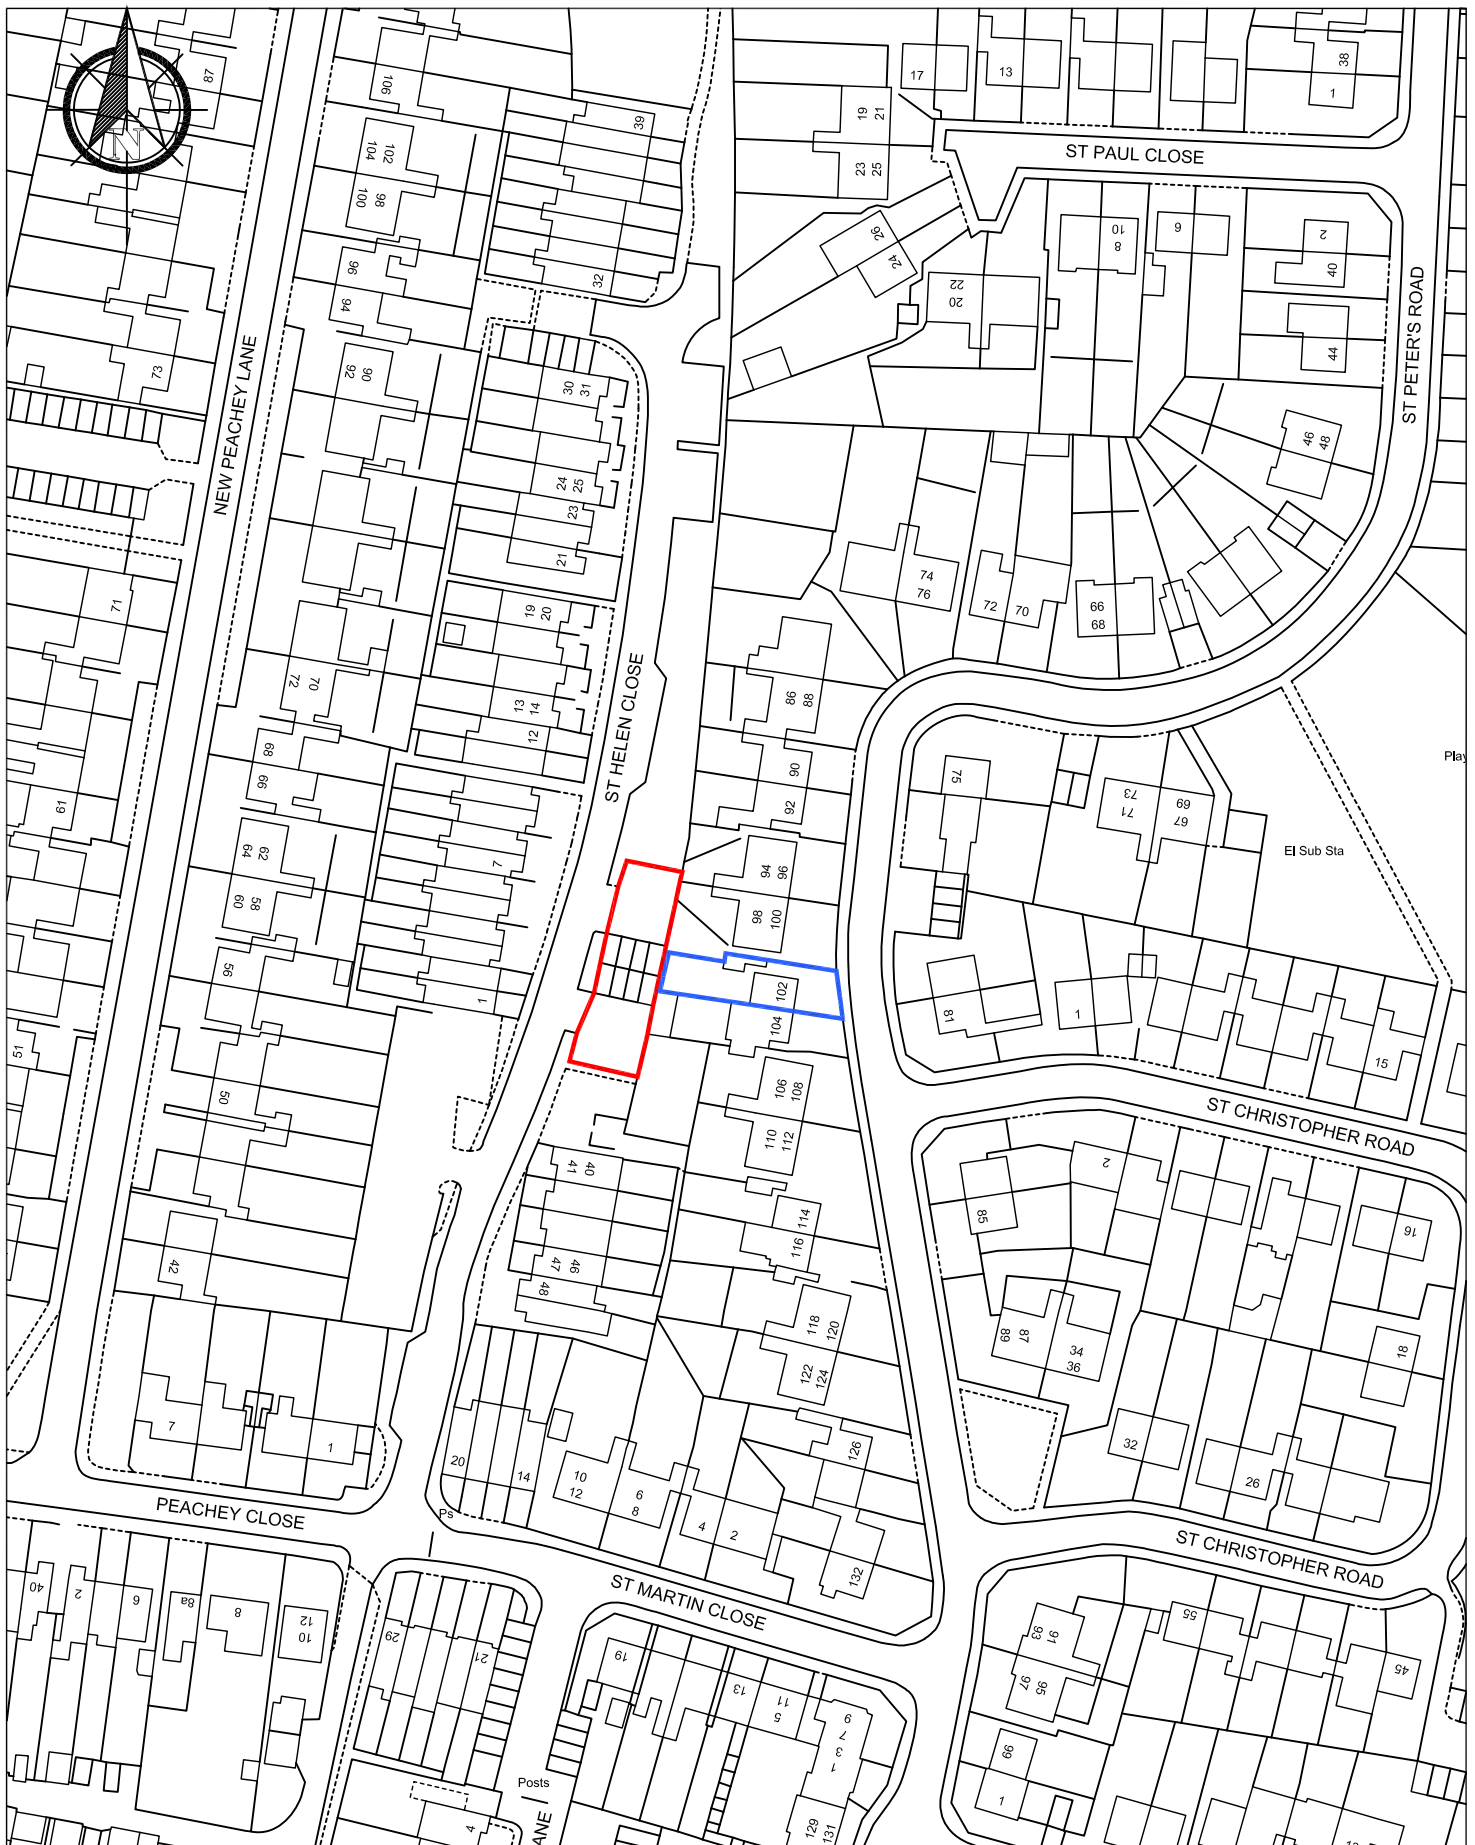

NOTES: - DO NOT SCALE FROM THIS DRAWING. The Contractor must verify all dimensions at the site before setting out, commencing work, or making any shop drawings. Any discrepancies must be reported to the Contract Administrator before proceeding.

Rev	Revision notes	Initials	Date
-	-	-	-
Project		Scale	
ST. HELEN CLOSE GARAGES (1-8)		1:1250 @ A4	
COWLEY, UB8 3RS		Date	
Description		23/06/16	
SITE LOCATION PLAN		Drawing No.	
		P306/002	
		Drawn by	Rev.
		SAM	
		Checked by	
		SV	



HILLINGDON
LONDON

RESIDENTS SERVICES, CAPITAL PROGRAMME
2E/10, CIVIC CENTRE, UXBRIDGE, MIDDLESEX, UB8 1UW
Tel: 01895 250 111
Fax: 01895 277 224