


Sheet 1 of 3

NETT SIDE TUBULATION

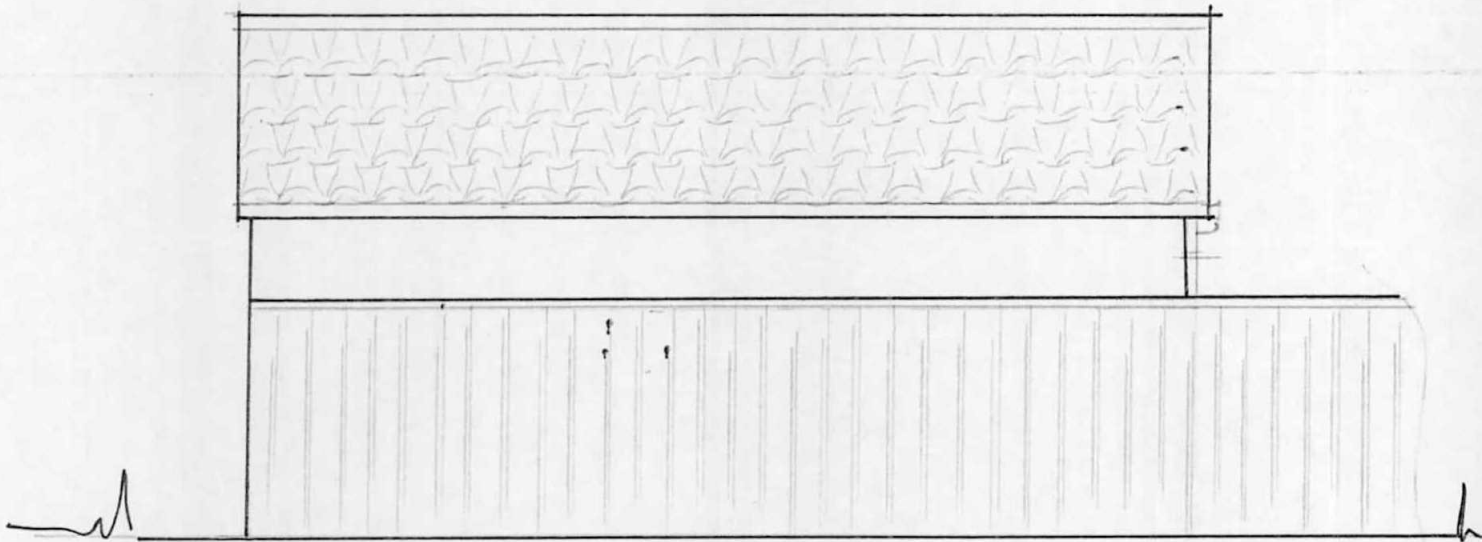

THE AJMAL ZAHID
75 WIMBORNE AVENUE
HAYES, UB 4 0HH.