


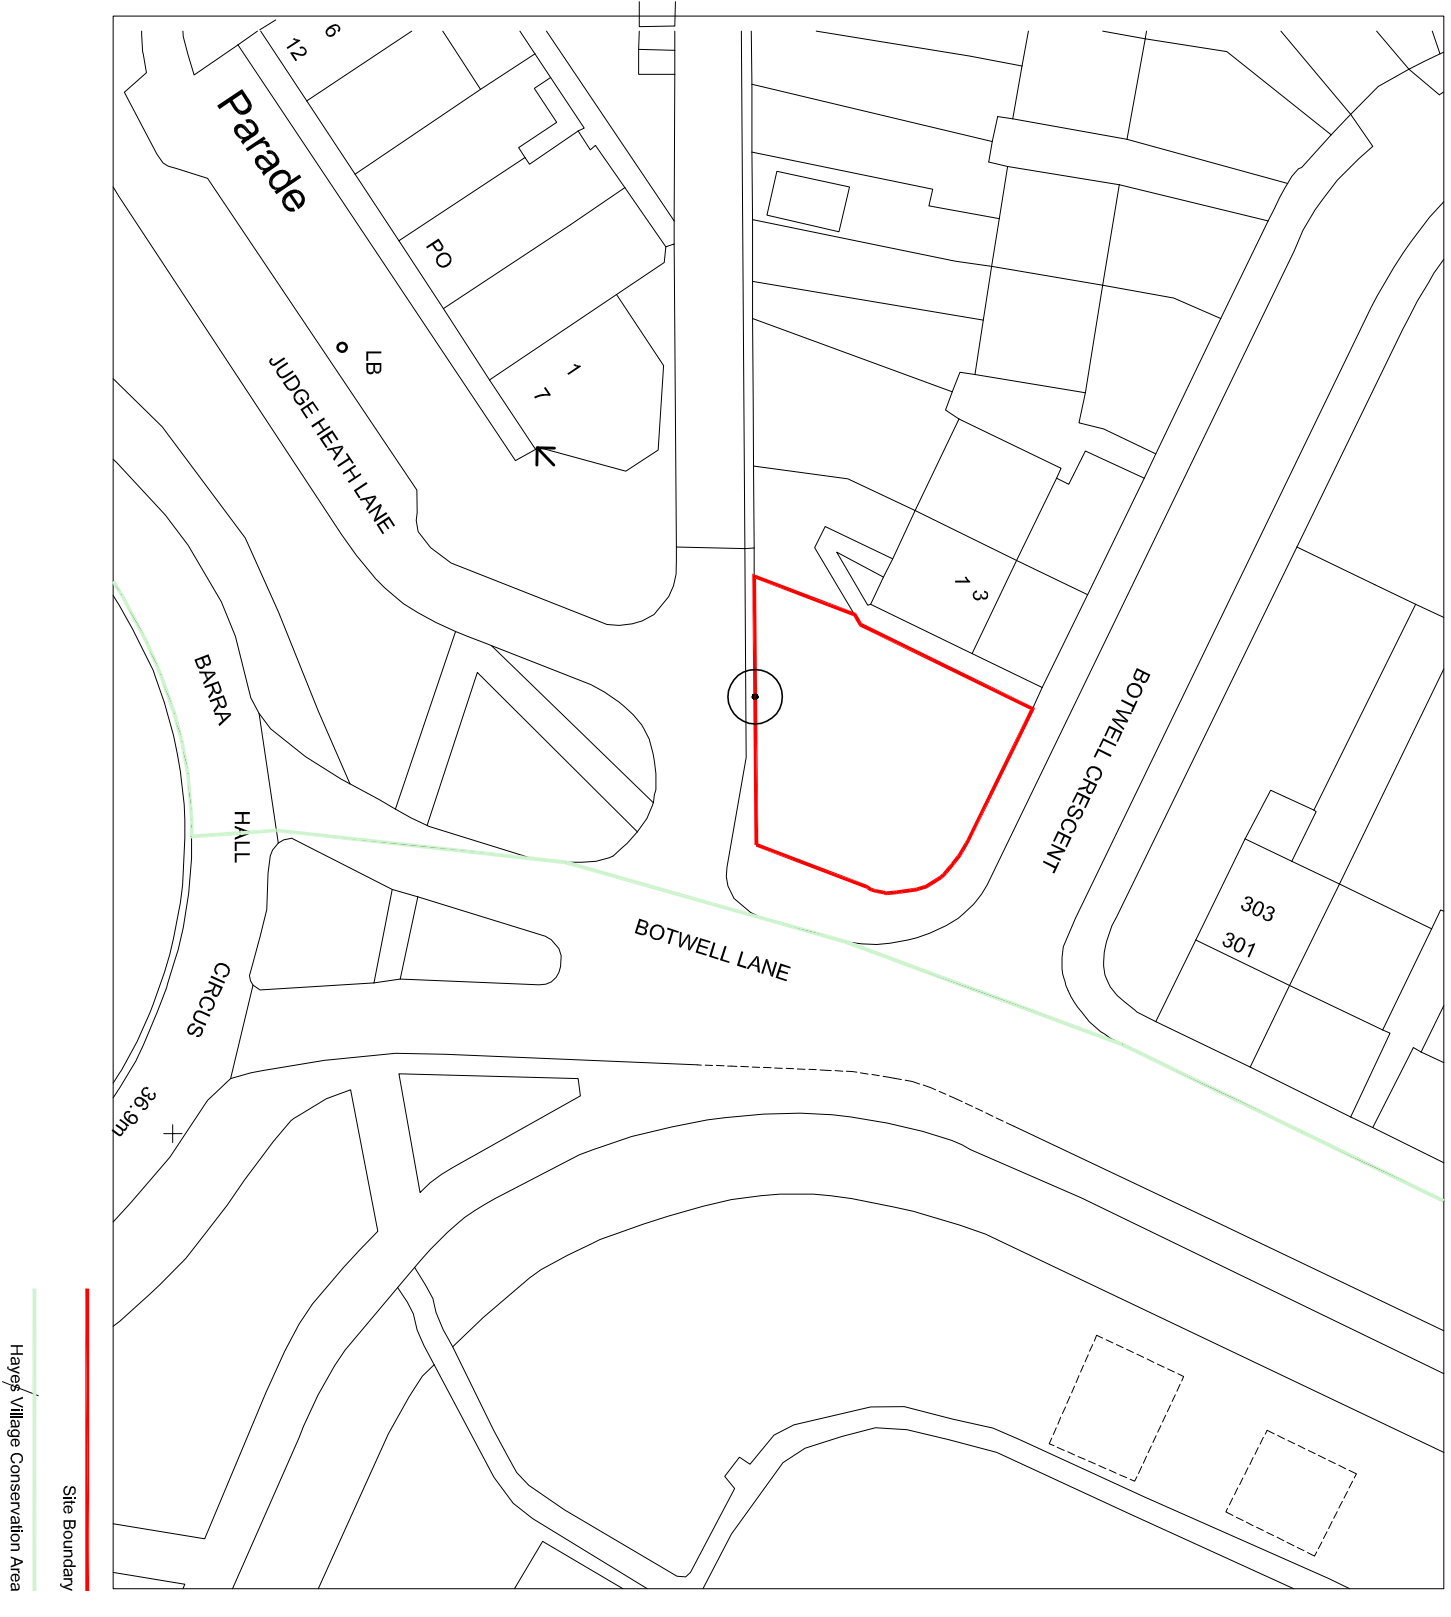

Rev	Date	Amendment
-----	------	-----------

CLIENT
Mr Pavinder and
Mrs Aruna Bassi
PROJECT
Botwell Crescent

DRAWING

Site Location Plan

Existing and Proposed

CHECKED
JP

DRAWN
KL

X-REF(S)
4875 xref Scheme 3
PLOT STYLE
brox.ctb

DATE
17.10.2018

SCALE
1:100 @ A1
1:500 @ A3
DRAWING NUMBER

4875-50 A

BROCKLEHURST ARCHITECTS LIMITED
15 High Street West Wycombe
Buckinghamshire HP14 3AE
01494 521621
www.brocklehurst.com

The existing tree located on the parameter of the site is a young, self seeded, multi-stemmed tree. The tree position is not practical and will end up destroying the pavement.

Estimated Height - 8 metres.