

© Brocklehurst Architects Limited
All dimensions and levels to be checked on site and any discrepancies to be reported to the architect before construction.
Written dimensions to be taken in preference to scaled dimensions.



C	17.04.19	Parking arrangement.
A	13.02.19	Units 2 & 3 combined to create 1 x 2-bed dwelling, proposed crossover added.
Rev	Date	Amendment


CLIENT
Mr Pavinder and
Mrs Aruna Bassi
PROJECT
Botwell Crescent

DRAWING
Site Location Plan
Existing and Proposed

CHECKED
JP
DRAWN
KL
X-REF(S)
4875 xref Scheme 3
PLOT STYLE
brox.ctb
DATE
17.04.2019
SCALE
1:100 @ A1
1:500 @ A3
DRAWING NUMBER

4875-50 C
BROCKLEHURST ARCHITECTS LIMITED
15 High Street, West Wycombe
Buckinghamshire HP14 3AE
01494 521621
www.brocklehurst.com

BROCKLEHURST ARCHITECTS

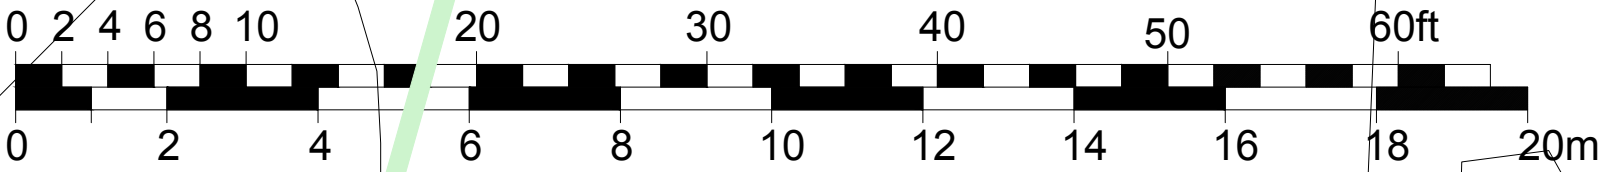

The existing tree located on the parameter of the site is a young, self seeded, multi-stemmed tree. The tree position is not practical and will end up destroying the pavement.

Estimated Height - 8 metres.

