


EXISTING GROUND FLOOR PLAN

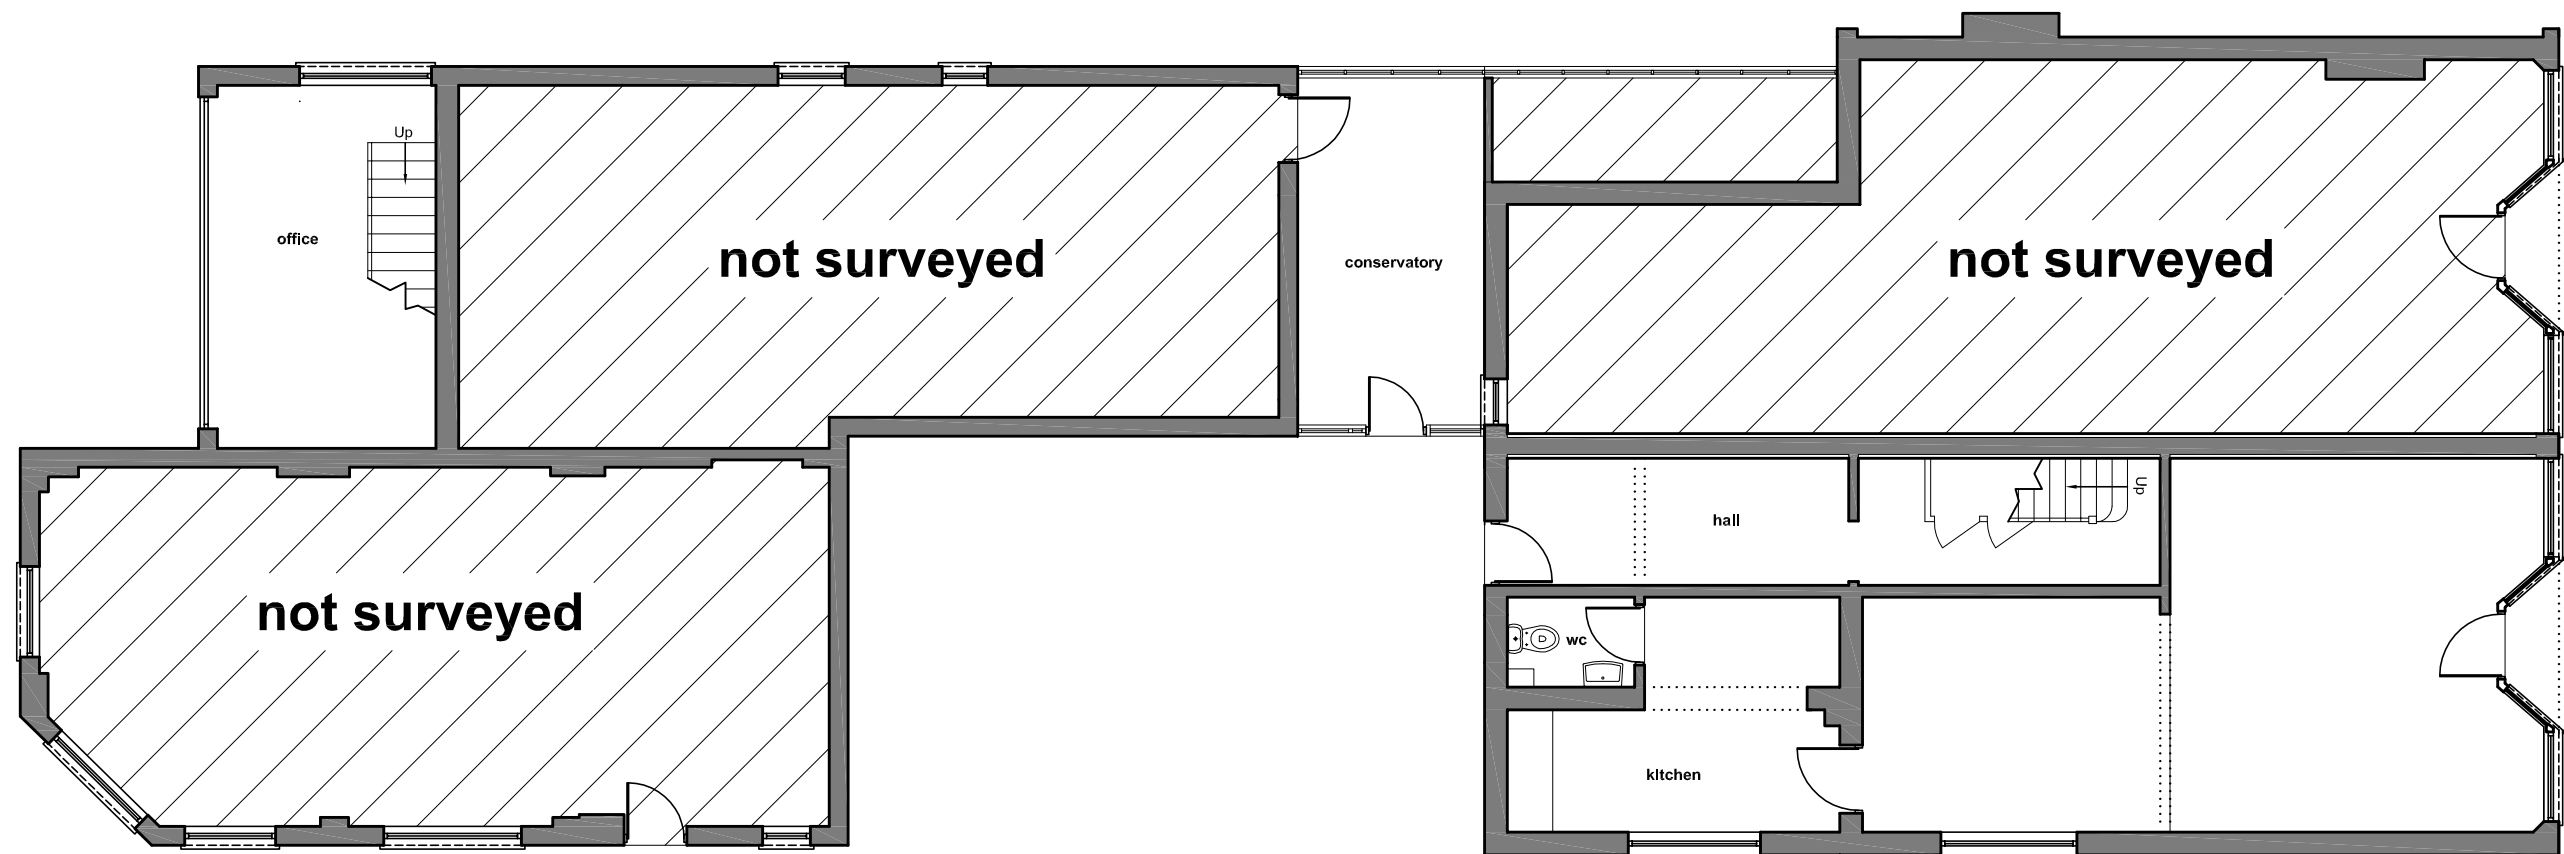