


Existing Felt Roof

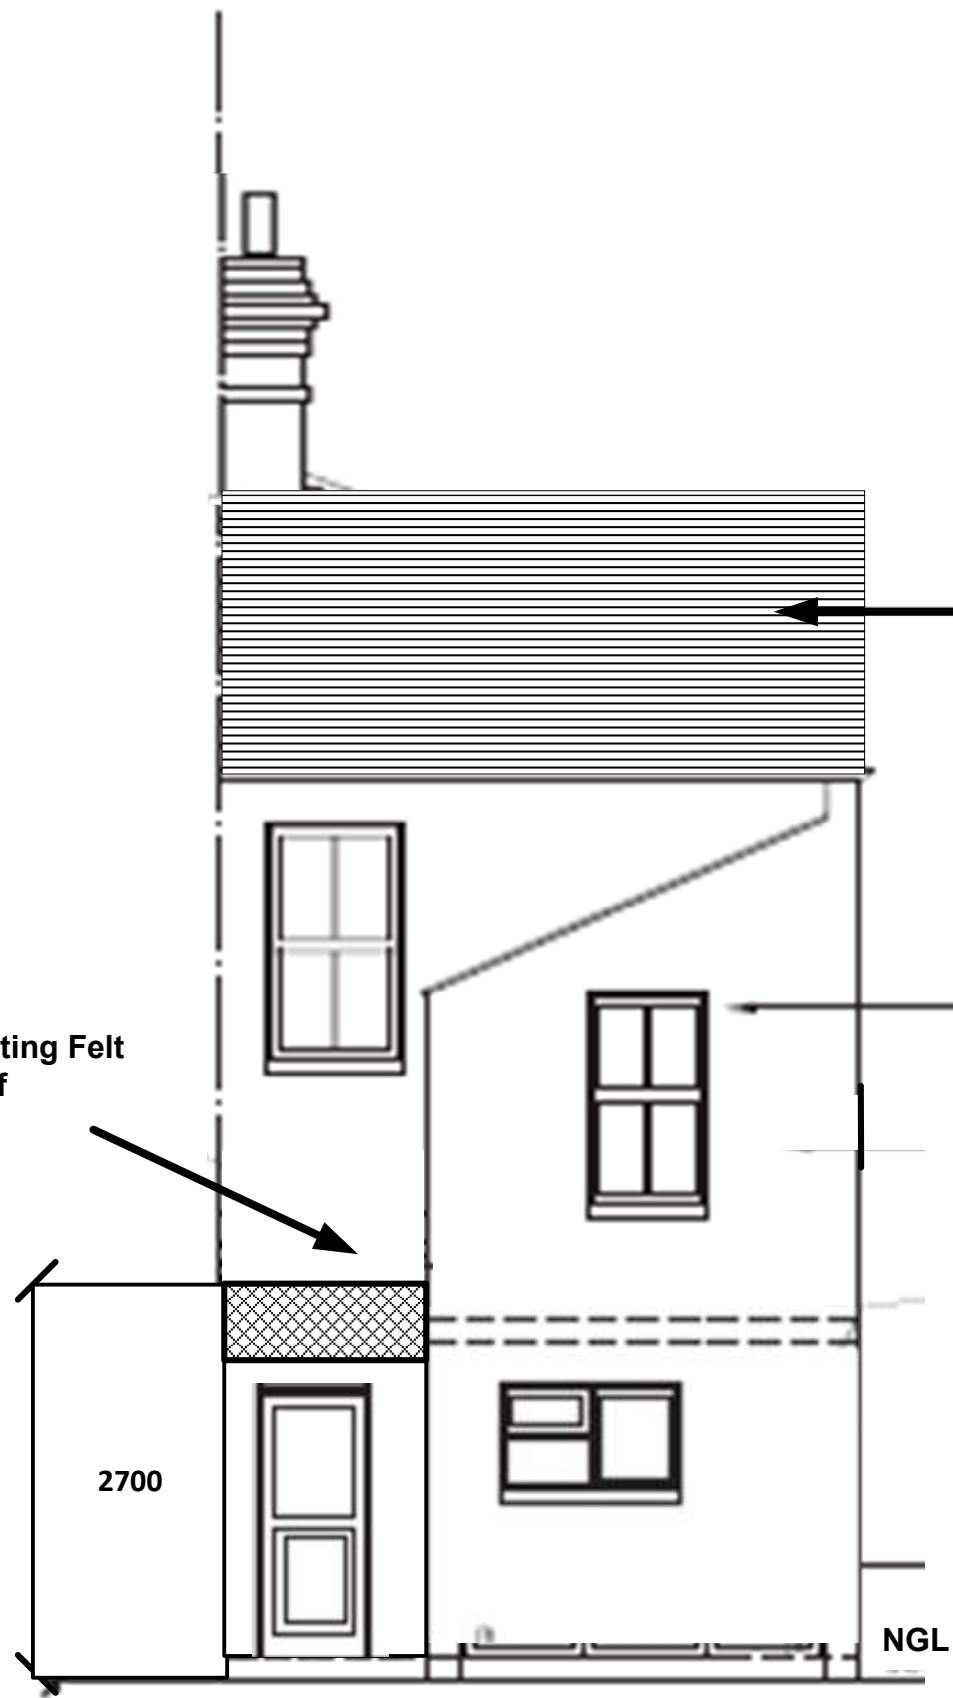


Existing Rear Elevation

1:50 @ A3

Existing Slate Roof

Existing uPVC Windows

Flat Roof with Brick Parapet

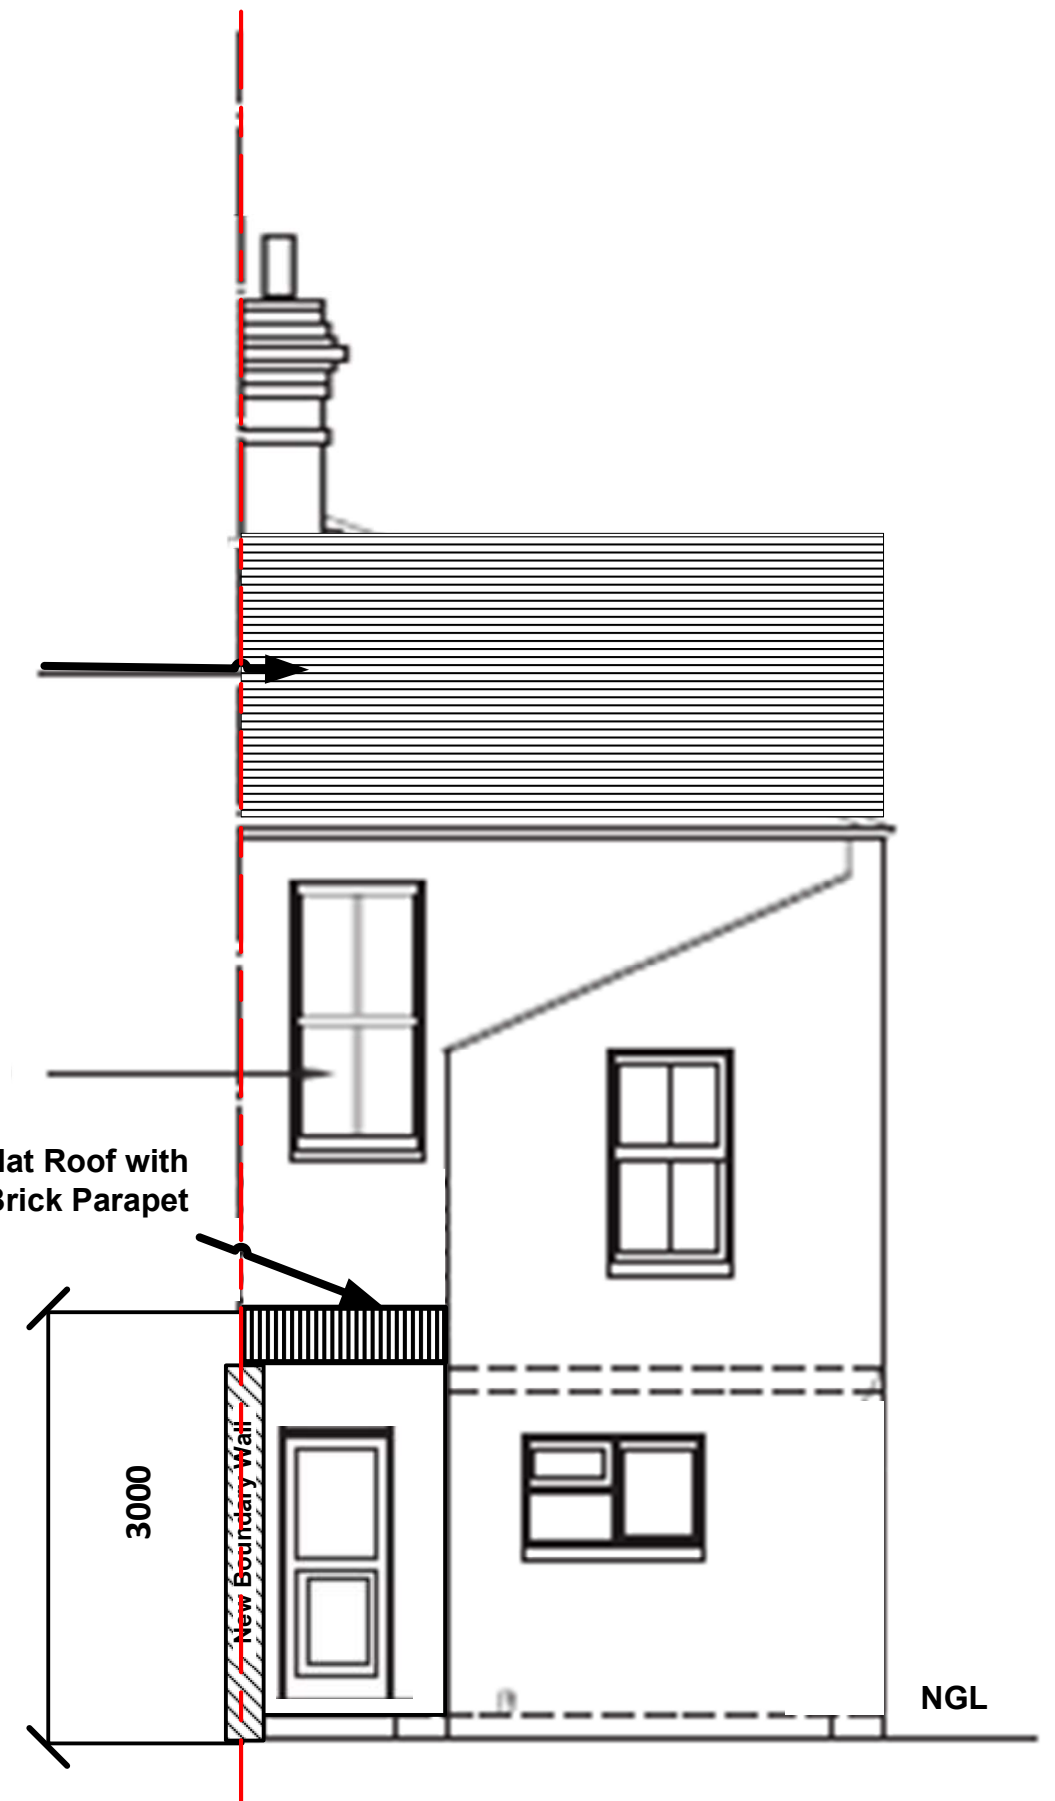

Proposed Rear Elevation

1:50 @ A3

