


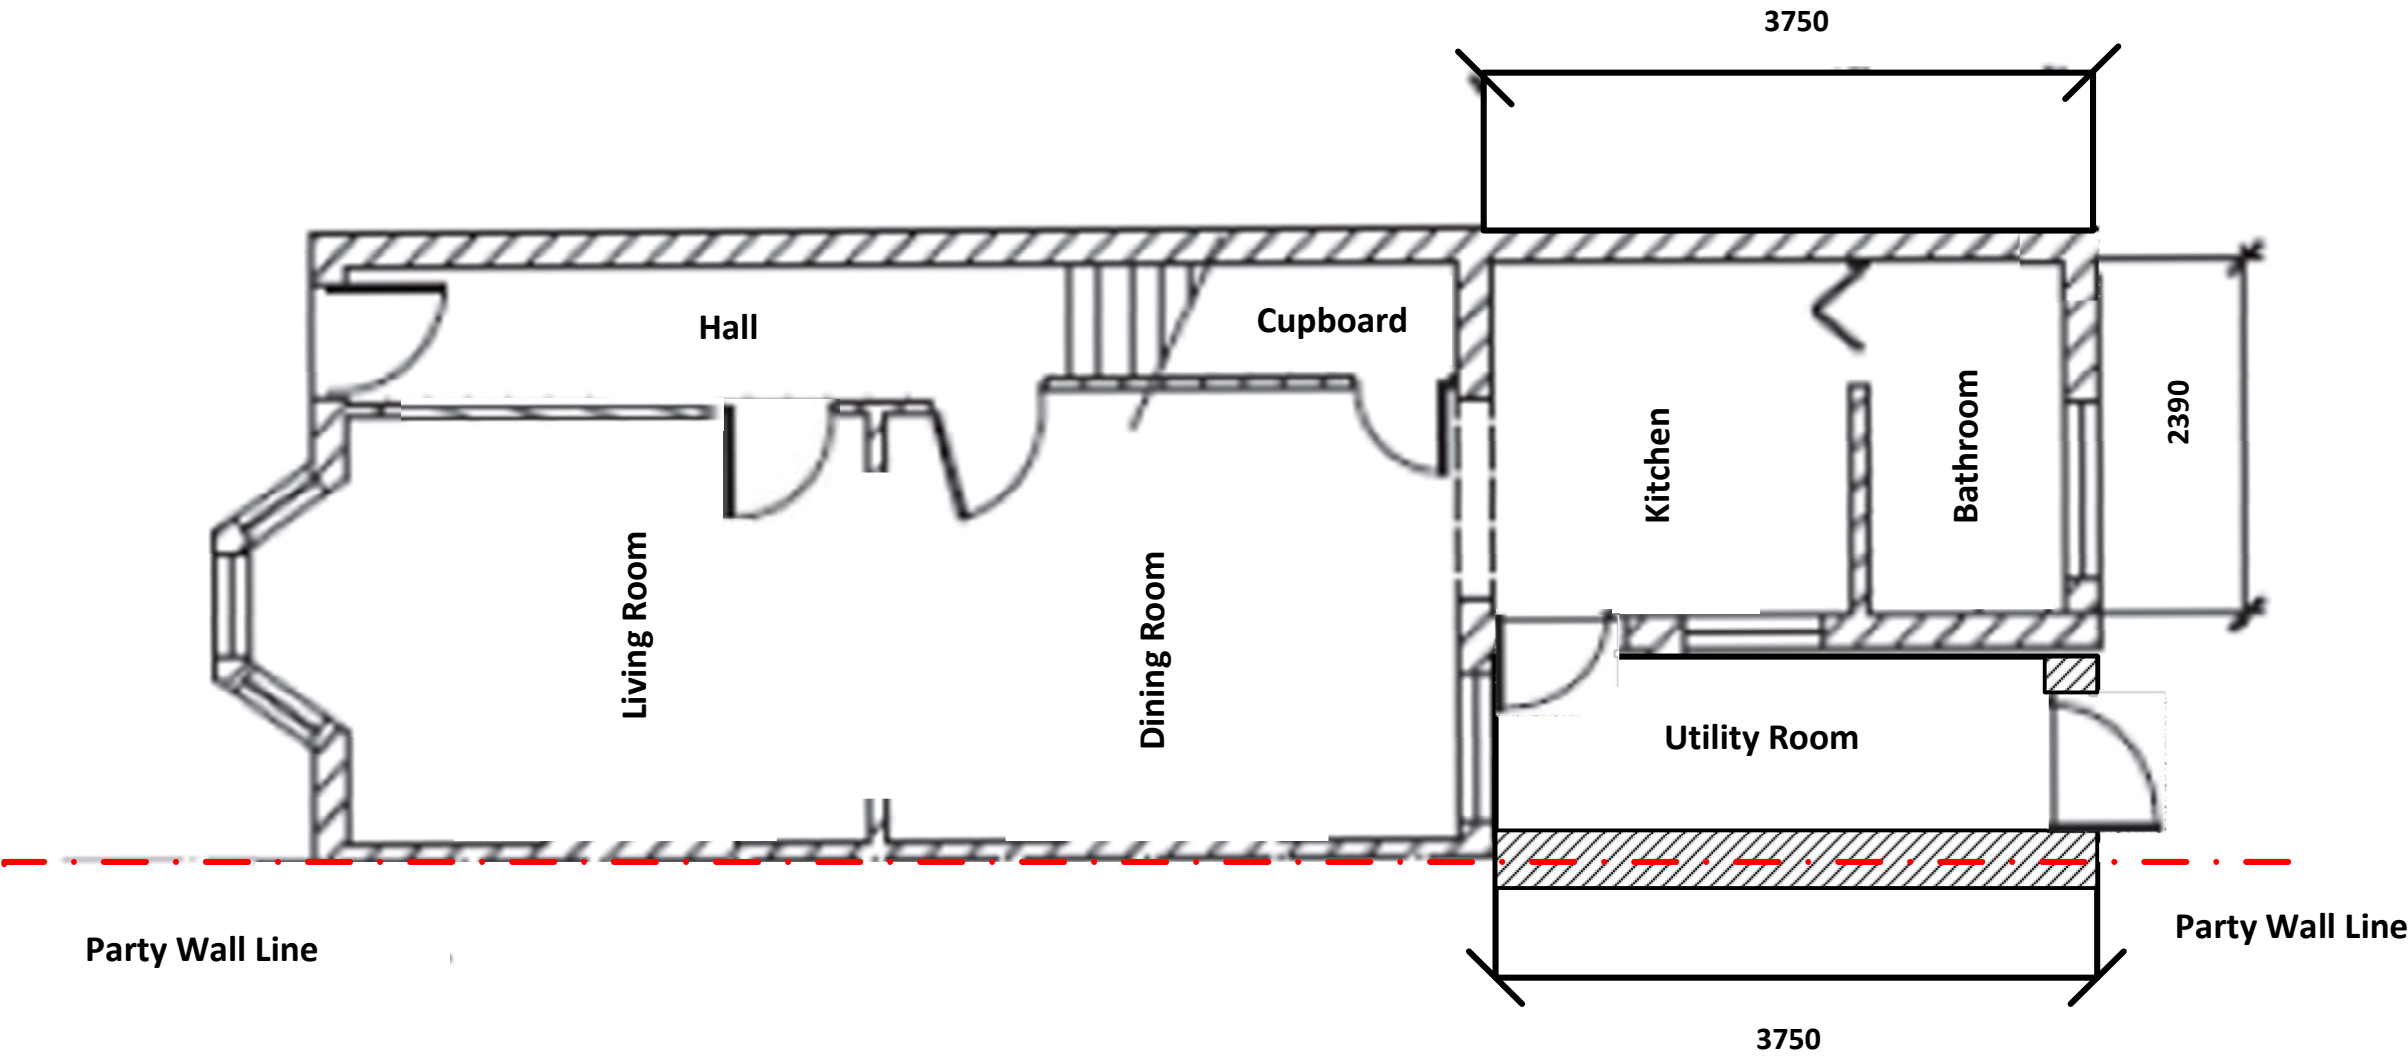

Proposed Ground Floor Plan

1:50 @ A3