



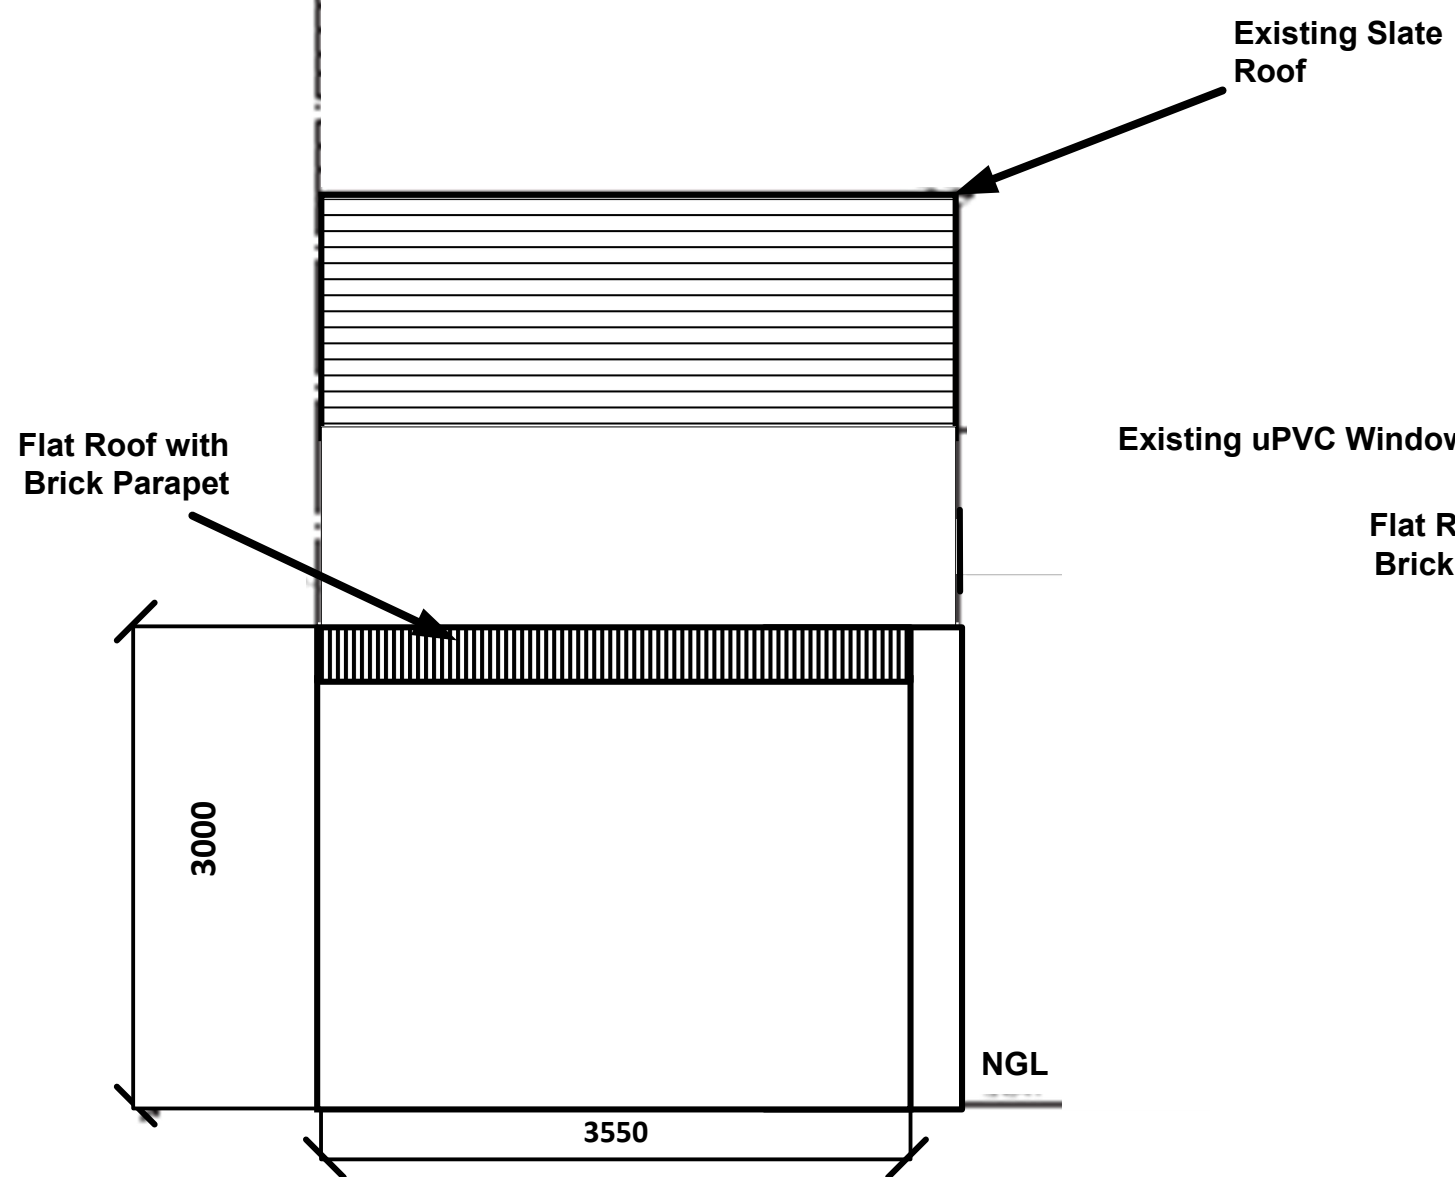

Proposed Side Elevation North

1:50 @ A3

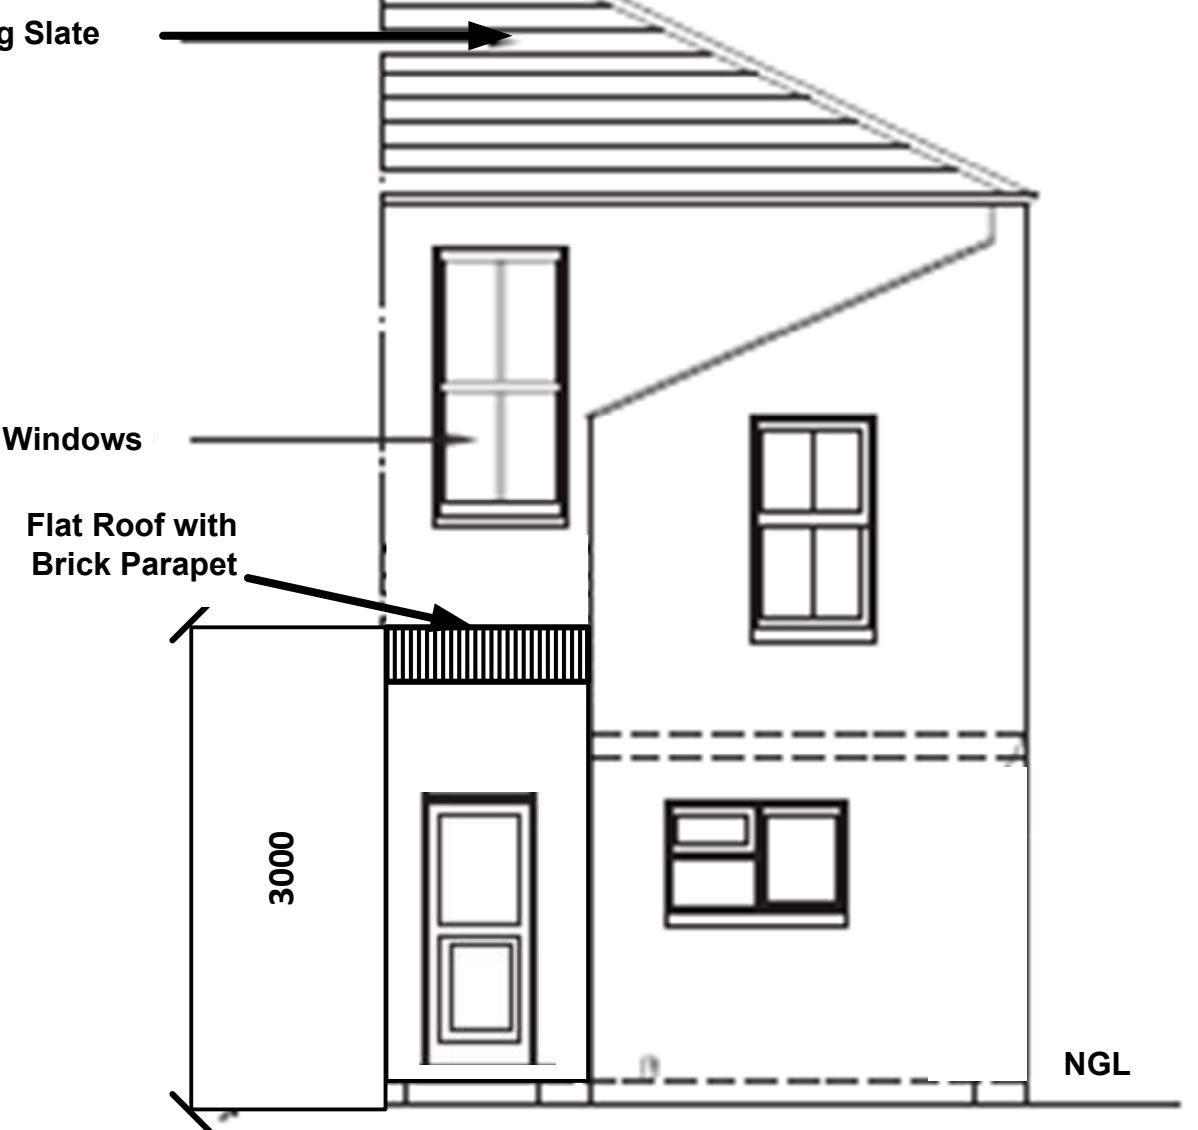

Proposed Rear Elevation

1:50 @ A3

