


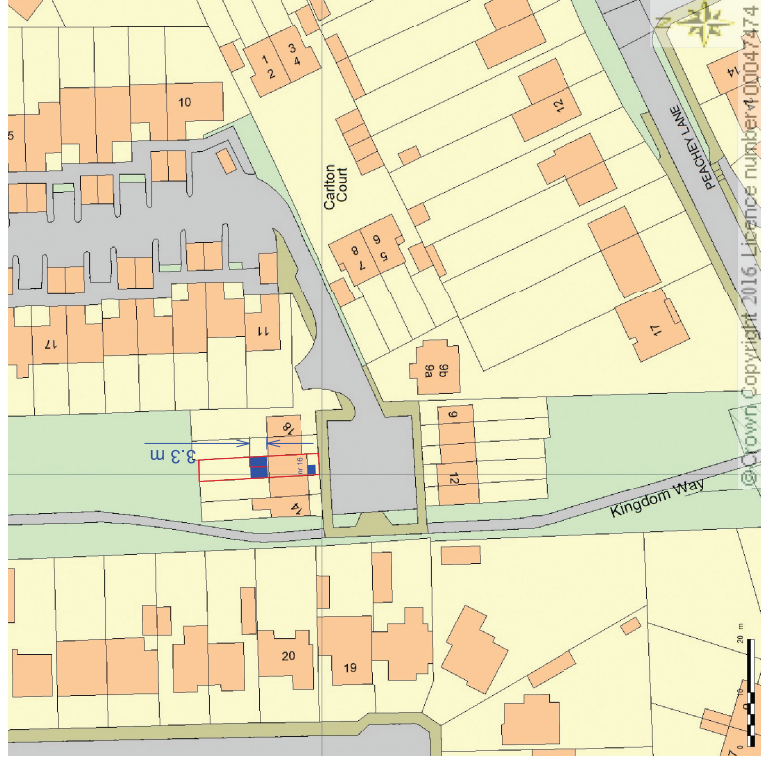

Block Plan



Bird view of the property nr 16



Front Porch to be constructed as per end of terrace property nr 14.

Address : 16 Carlton Court 10 A Bosanquet Close UB8 3PF Uxbridge	Drawing title : Block Plan / Front view	Revision Notes: Depth of the back extension reduced to 3.3m as per email from Hillingdon Planning Officer received 07.10.16.	Scale: 1:1250/A3	Date: 11.10.16
---	---	--	---------------------	-------------------