


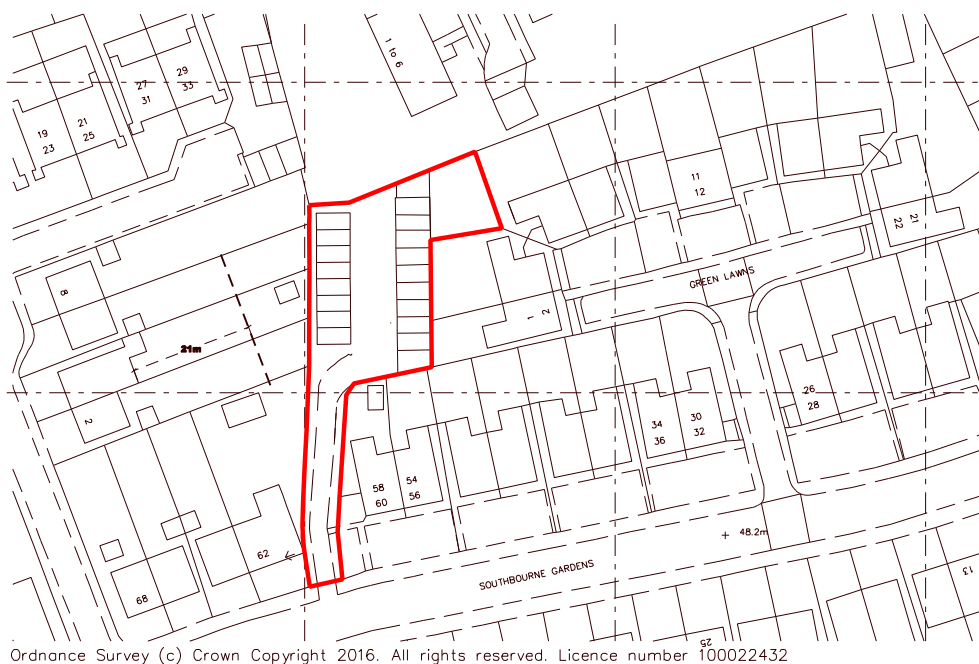

Ordnance Survey (c) Crown Copyright 2016. All rights reserved. Licence number 100022432



REV NOTES

DATE

JOB: Manor Close
CLIENT: Manor Close Developments Ltd
DRAWING: Site Location Plan
DATE: 24/07/2016
DWG NO: 637 006
STATUS:
REVISION:
SCALE: 1:1250 @ A4

STUDIO 303 LTD Unit 1 Granby House, 1 Harrington Street, London, NW1 3FA. t +44 (0)20 7253 2587

