

DO NOT SCALE FROM THIS DRAWING. ALL DIMENSIONS TO BE VERIFIED ON SITE. ©2016 RCHT PROTECTED.

REV NOTES

- REV A Layout amended 9 units 5 8 16
- REV B Bin store options shown 15 8 16
- REV C Site renamed 18 8 16
- REV D Redrawn 7 11 16
- REV E Redrawn 24 11 16
- REV F Planning Detail added 29 11 16
- REV G Revised following topographical survey 14 12 16
- REV H Trees and Southbourne Gardens parking amended 07 3 17
- REV J Cycle store moved, block footprint amended, notes added 12 5 17

DATE



NOTE

Shared permeable
Hard landscaping


JOB: Manor Close
CLIENT: Manor Close Developments
DRAWING: Proposed Block Plan
DATE: 24/07/2016
DWG NO: 637 102
STATUS:

STUDIO 303 LTD Studio 1A, 33 Greenwood Place, London NW5 1LB t +44 (0)20 7253 2567

REVISION: J
SCALE: 1:200@ A3

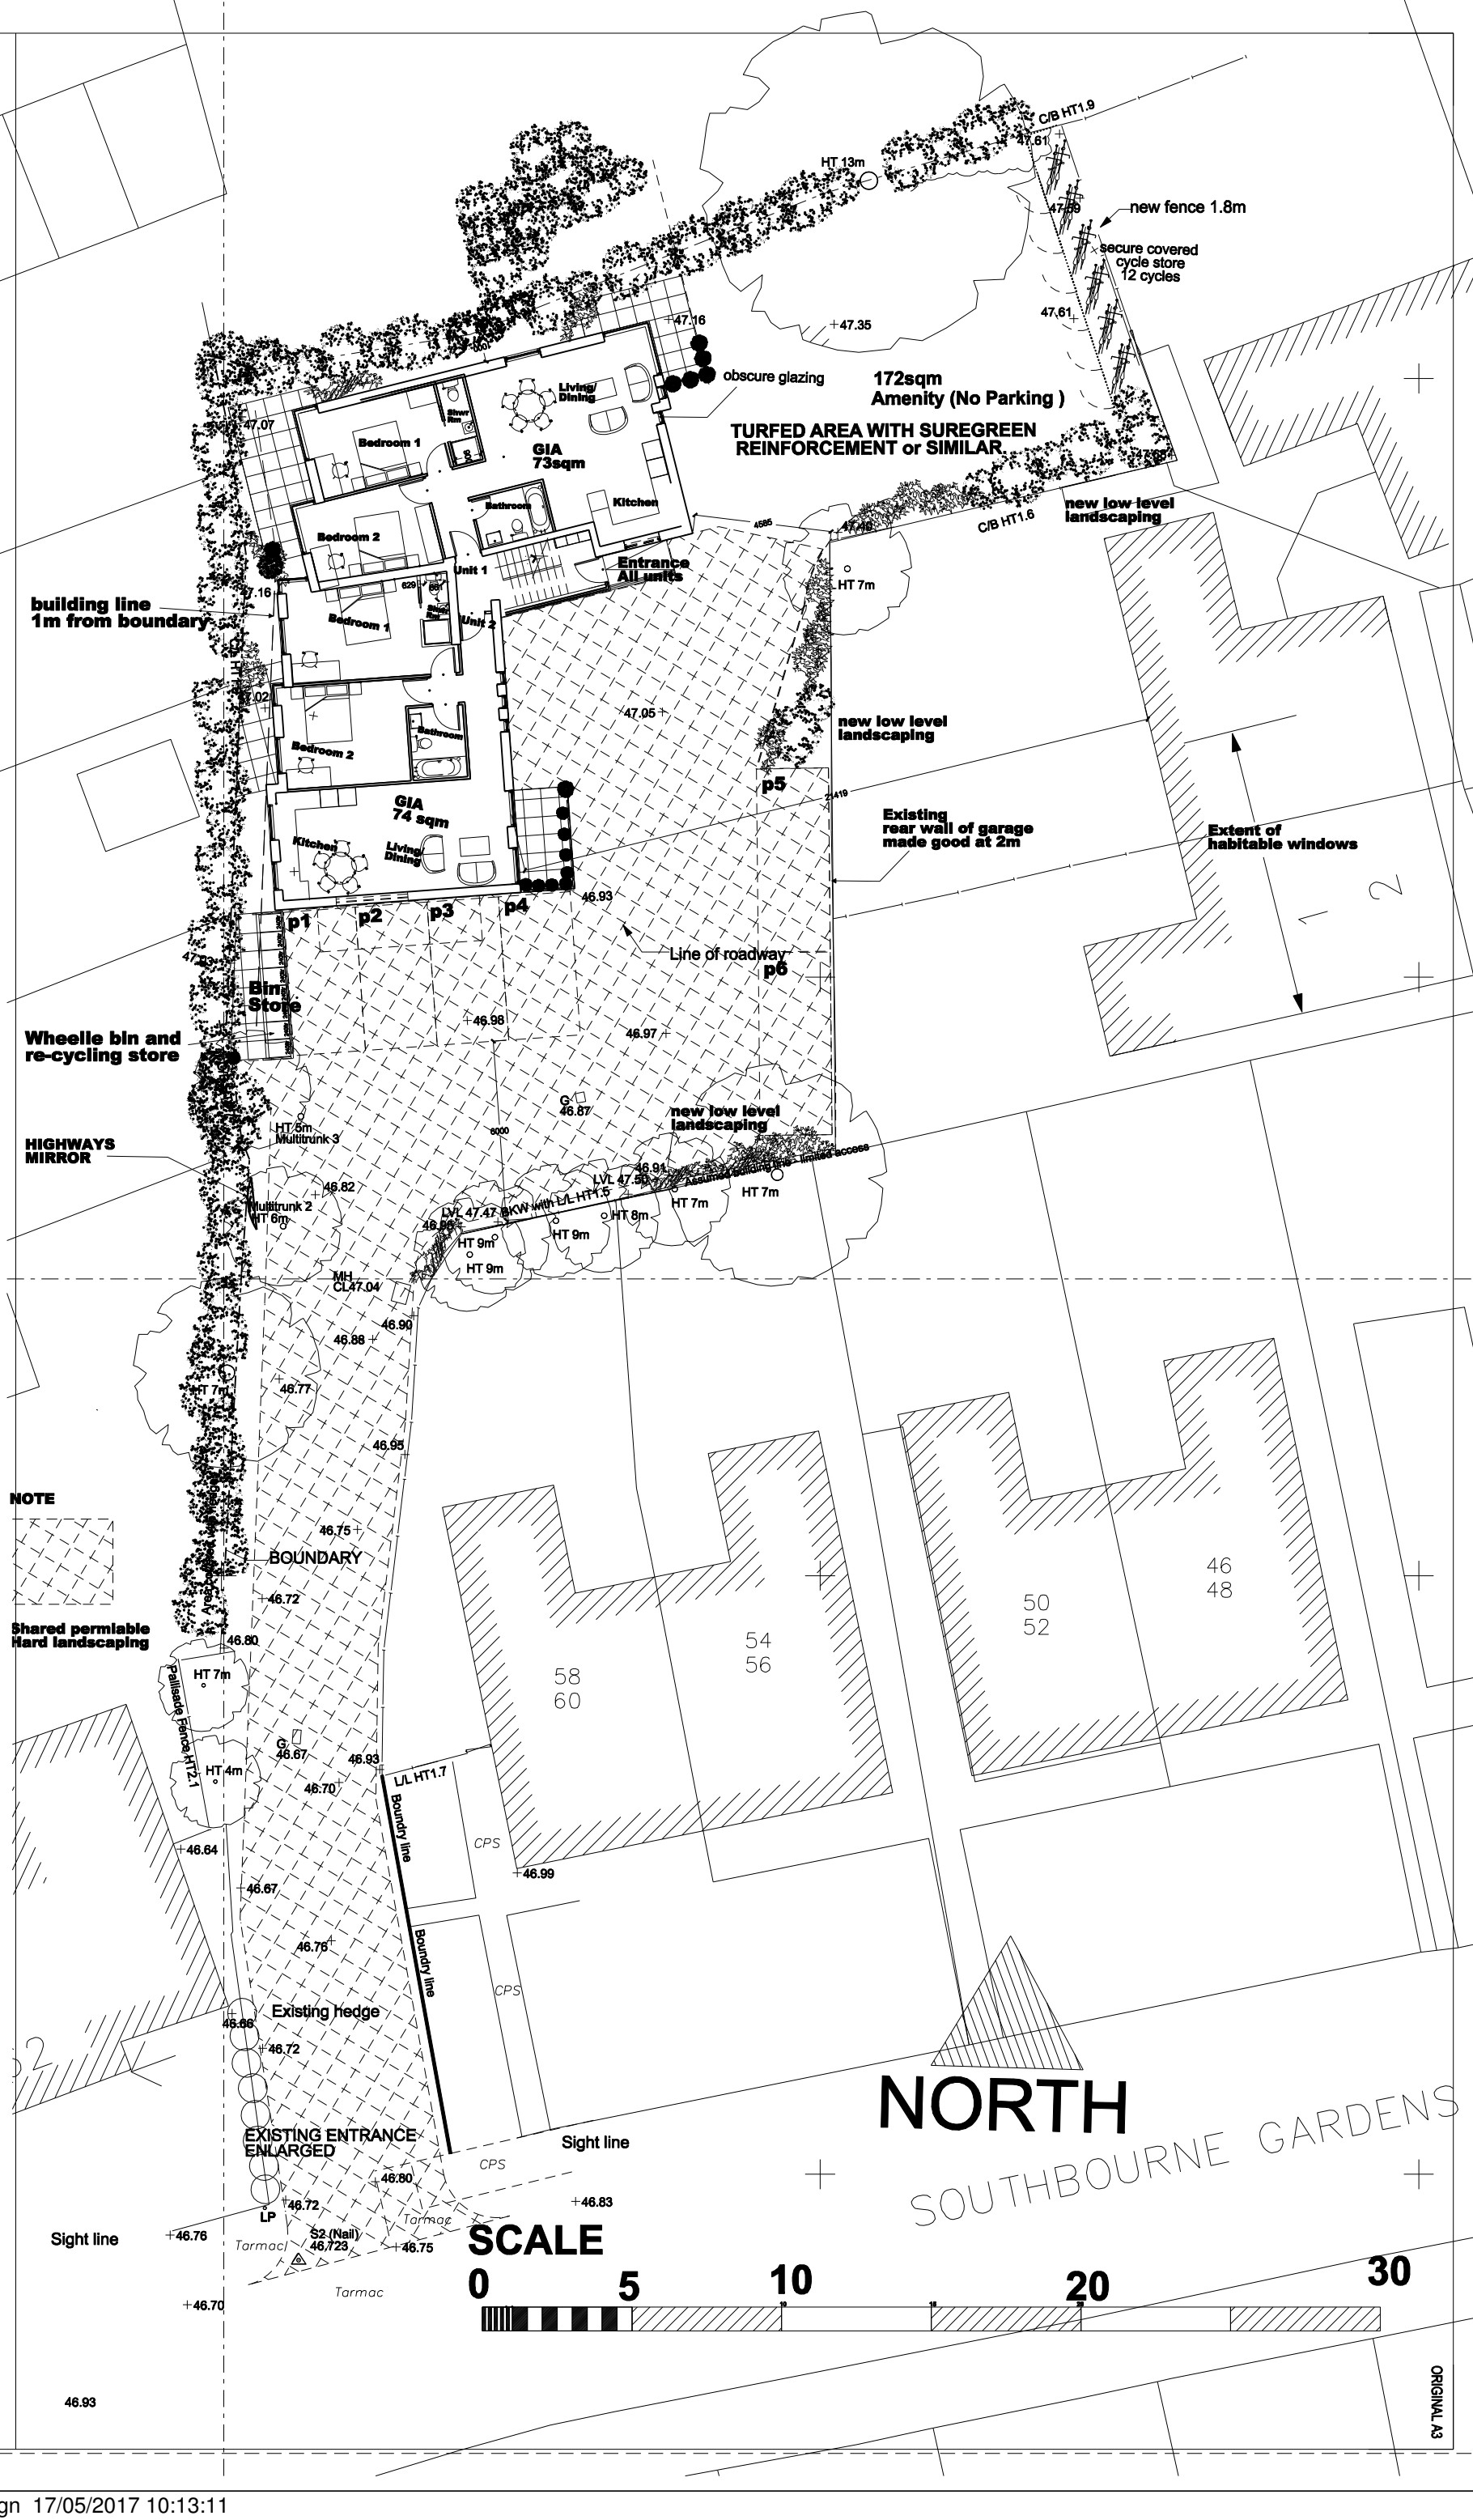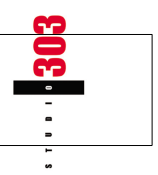

SCALE

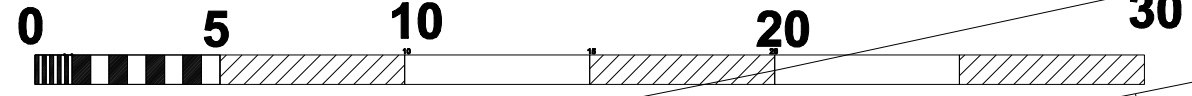

NORTH
SOUTHBOURNE GARDENS

ORIGINAL A3