


NORTH SITE SECTION

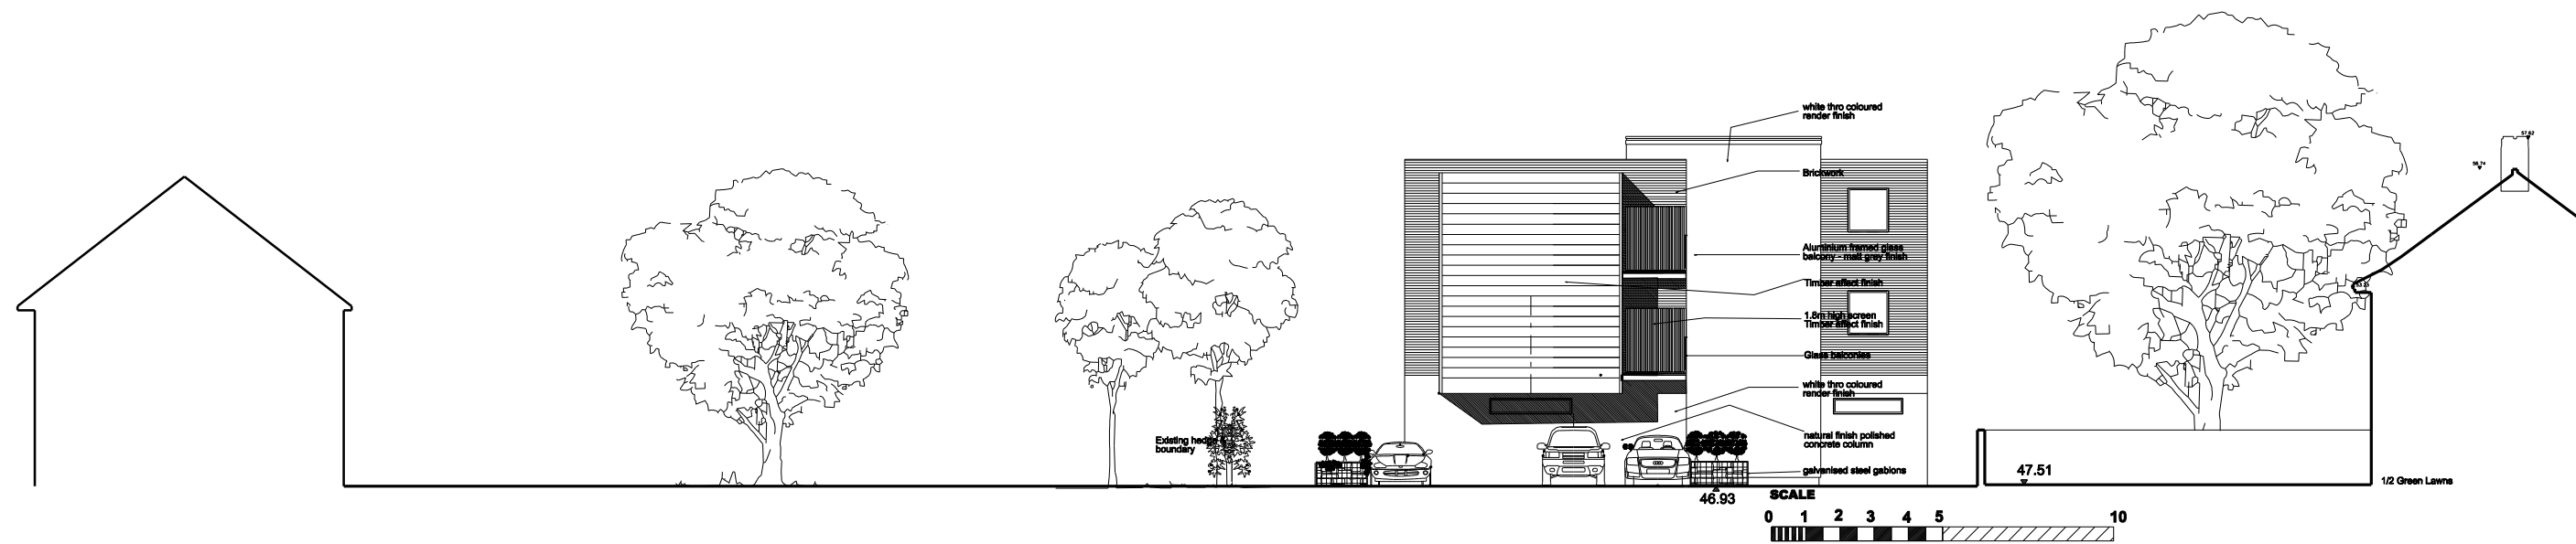

SOUTH SITE SECTION

REV NOTES
Rev A Elevations amended to suit revised plans 8 5 17

DATE

JOB: Manor Close
CLIENT: Manor Close Developments Ltd
DRAWING: South and North Site Elevations
DATE: 24/07/2016
DWG NO: 637 110
STATUS:

REVISION: A
SCALE: 1:200@ A3
1:100@ A1

STUDIO 303 LTD Studio 1A, First Floor, 33 Greenwood Place, London NW5 1LB t +44 (0)20 7253 2587