
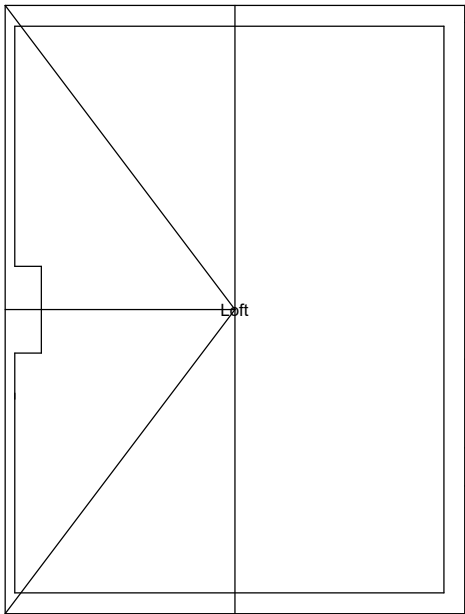
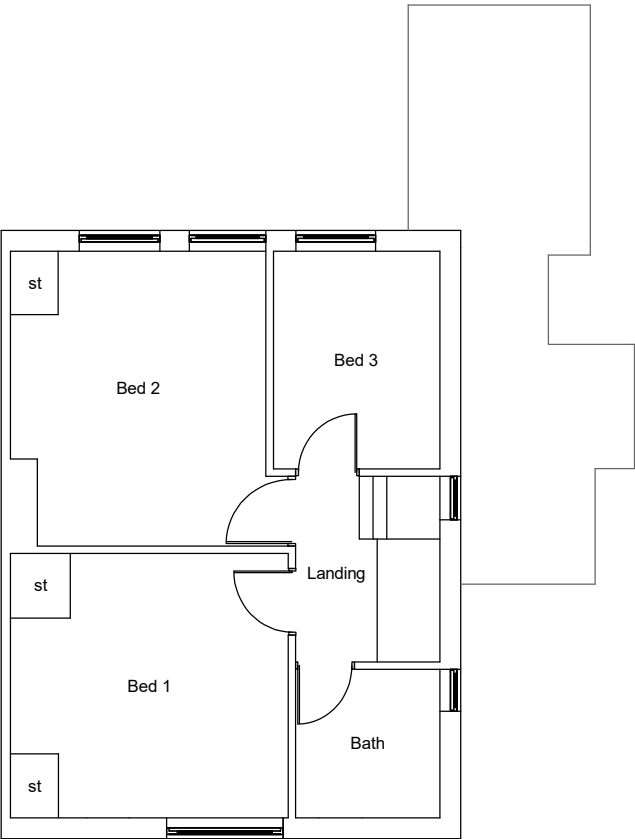


REV/NOTES:

Where building to the boundaries the adjacent owner is to be informed under the terms of the Party Wall Act 1996 and its provisions followed. Where building over boundaries the adjacent owner is to be served notice under section 65 of the Town & Country Planning Act 1990.

©This drawing and the works depicted are the copyright of ASB Property Consultants LTD and may not be reproduced or amended except by written permission of ASB Property Consultants LTD

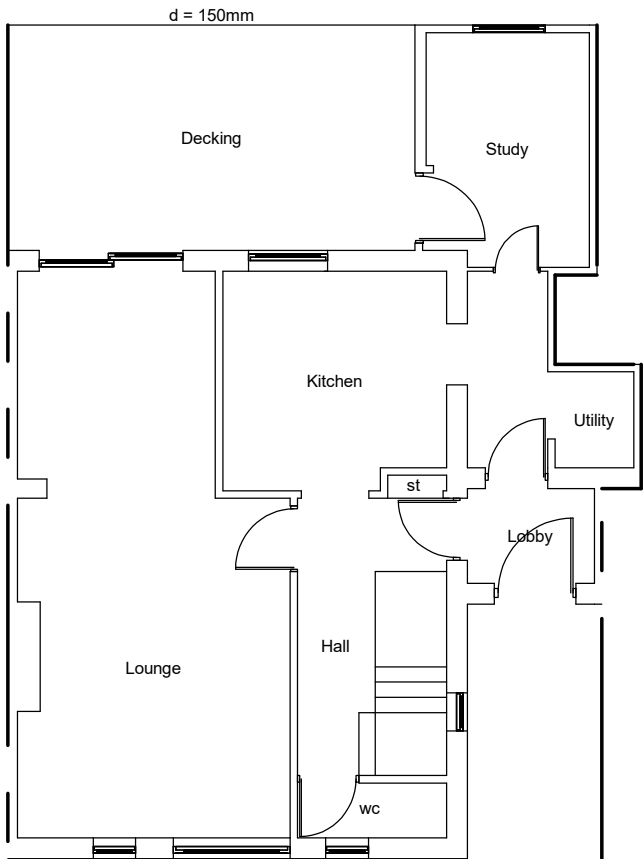


EXISTING GF / FF & ROOF LAYOUTS
Scale 1:100

Application: LHE - GF Rear extension			
Client:	Mr Huseini Mrs Tasneem Kagdi.	Date:	10 th August 2016
Site:	8 Monks Close, Ruislip, HA4 0HX	Drawn By:	Gurps Benning
Scale:	Refer to Drawing @ A3	Dwg.No:	ASB420 – 01LHE

ASB PROPERTY CONSULTANTS LTD
Planning consultants and Surveyors


Exchange House 494
Midsummer Boulevard
Central Milton Keynes Tel : 07854 351 934 - 0808 139 1383
MK9 2EA Email : asb@gtdesignzLtd.com

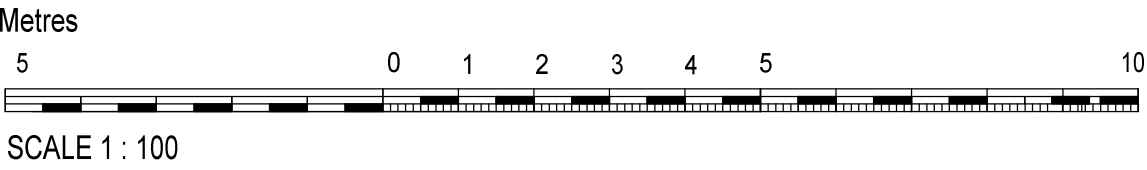

REV/NOTES:

Where building to the boundaries the adjacent owner is to be informed under the terms of the Party Wall Act 1996 and its provisions followed. Where building over boundaries the adjacent owner is to be served notice under section 65 of the Town & Country Planning Act 1990.

©This drawing and the works depicted are the copyright of ASB Property Consultants LTD and may not be reproduced or amended except by written permission of ASB Property Consultants LTD

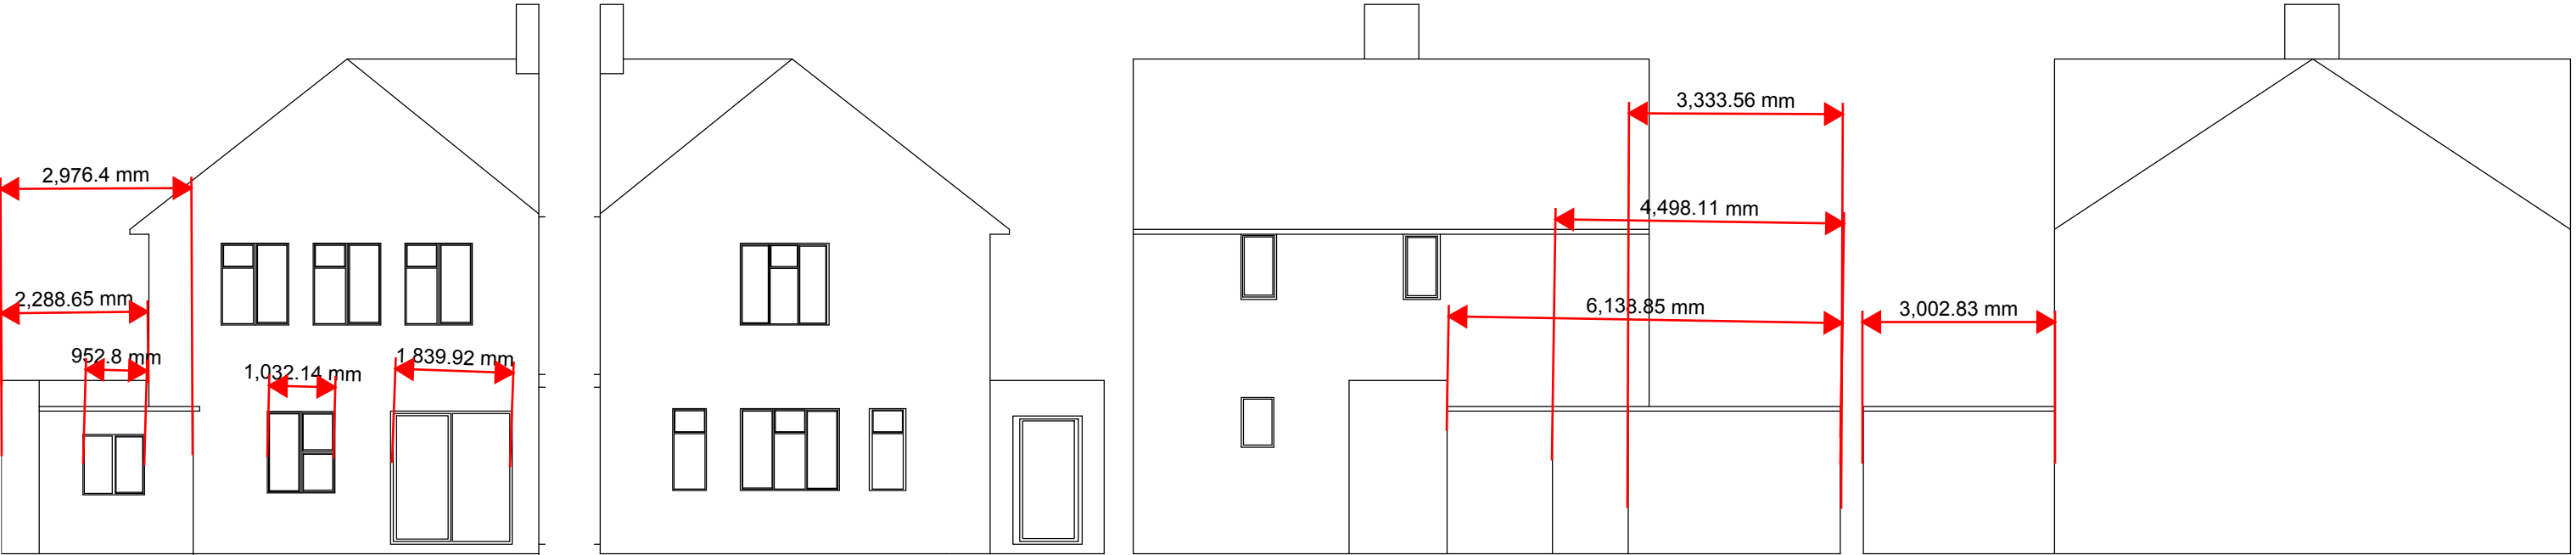


EXISTING REAR / FRONT & SIDE ELEVATIONS
Scale 1:100


Application: LHE - GF Rear extension			
Client:	Mr Huseini Mrs Tasneem Kagdi.	Date:	10 th August 2016
Site:	8 Monks Close, Ruislip, HA4 0HX	Drawn By:	Gurps Benning
Scale:	Refer to Drawing @ A3	Dwg.No:	ASB420 – 02LHE

ASB PROPERTY CONSULTANTS LTD
Planning consultants and Surveyors

Exchange House 494
Midsummer Boulevard
Central Milton Keynes Tel : 07854 351 934 - 0808 139 1383
MK9 2EA Email : asb@gtdesignzLtd.com

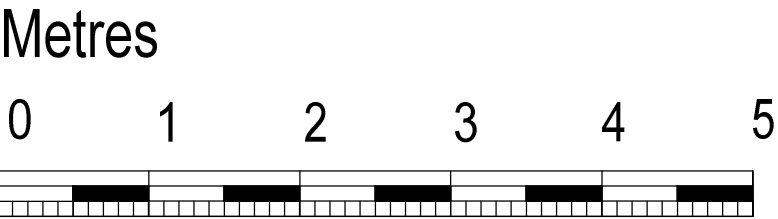

SCALE 1 : 50

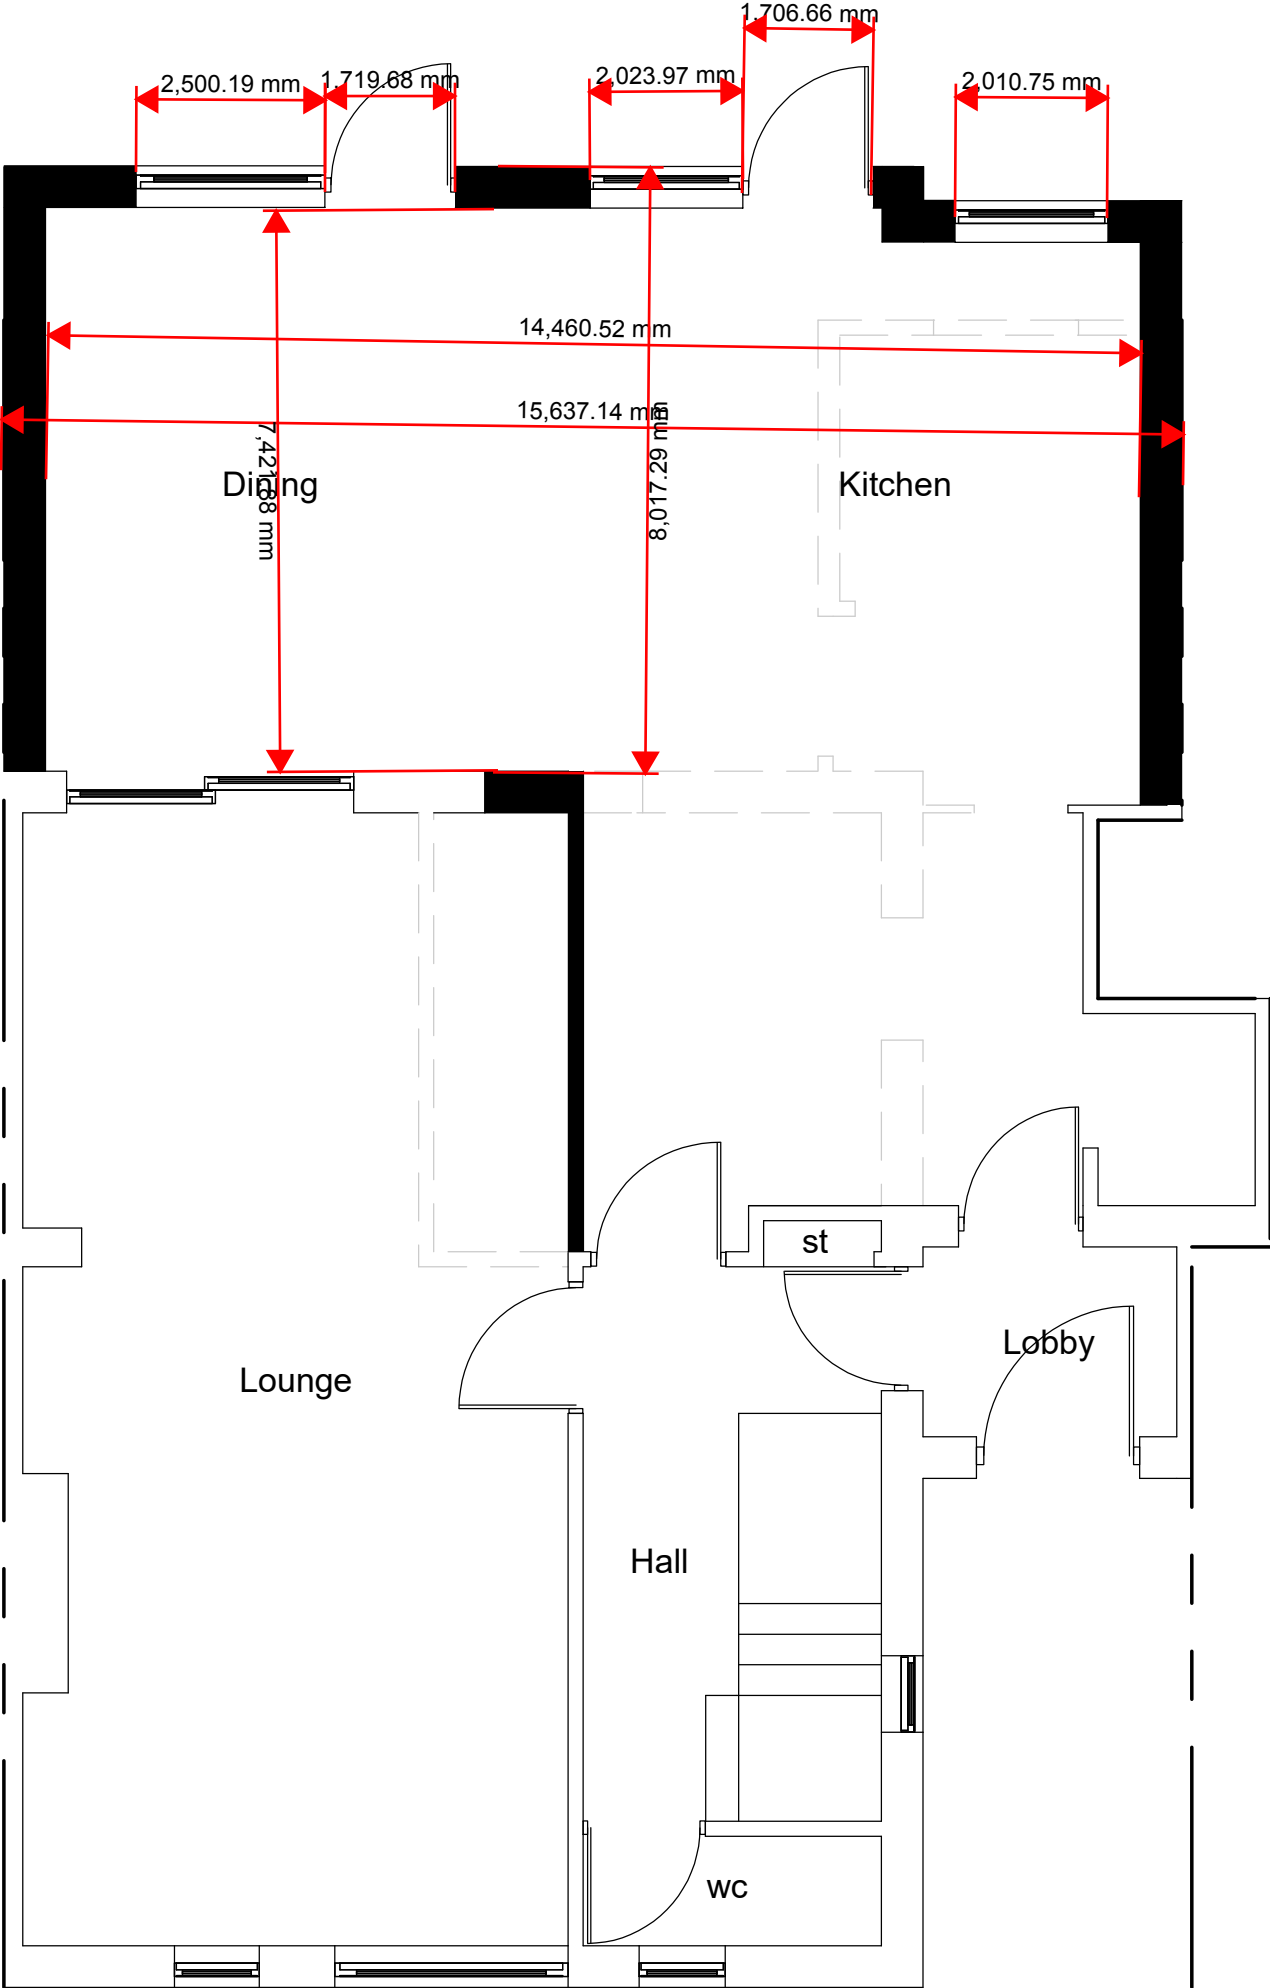

PROPOSED GF LAYOUT
Scale 1:50

REV/NOTES:


Where building to the boundaries the adjacent owner is to be informed under the terms of the Party Wall Act 1996 and its provisions followed. Where building over boundaries the adjacent owner is to be served notice under section 65 of the Town & Country Planning Act 1990.

©This drawing and the works depicted are the copyright of ASB Property Consultants LTD and may not be reproduced or amended except by written permission of ASB Property Consultants LTD

Application: LHE - GF Rear extension			
Client:	Mr Huseini Mrs Tasneem Kagdi.	Date:	10 th August 2016
Site:	8 Monks Close, Ruislip, HA4 0HX	Drawn By:	Gurps Benning
Scale:	Refer to Drawing @ A3	Dwg.No:	ASB420 – 03LHE

ASB PROPERTY CONSULTANTS LTD
Planning consultants and Surveyors




Exchange House 494
Midsummer Boulevard
Central Milton Keynes Tel : 07854 351 934 - 0808 139 1383
MK9 2EA Email : asb@gtdesignzLtd.com

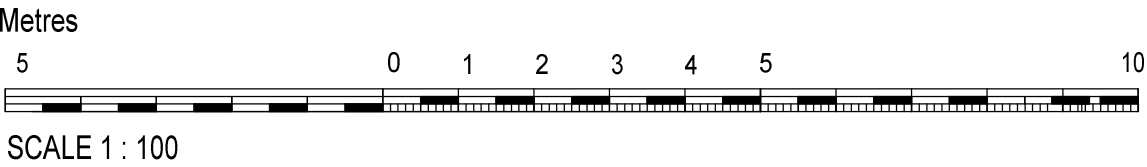

REV/NOTES:

Where building to the boundaries the adjacent owner is to be informed under the terms of the Party Wall Act 1996 and its provisions followed. Where building over boundaries the adjacent owner is to be served notice under section 65 of the Town & Country Planning Act 1990.

©This drawing and the works depicted are the copyright of ASB Property Consultants LTD and may not be reproduced or amended except by written permission of ASB Property Consultants LTD

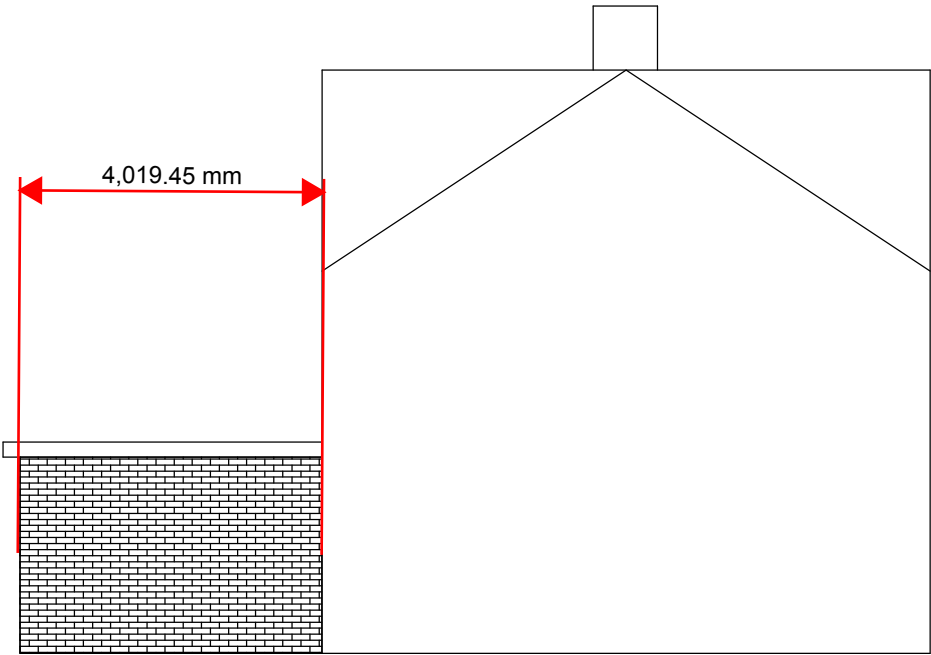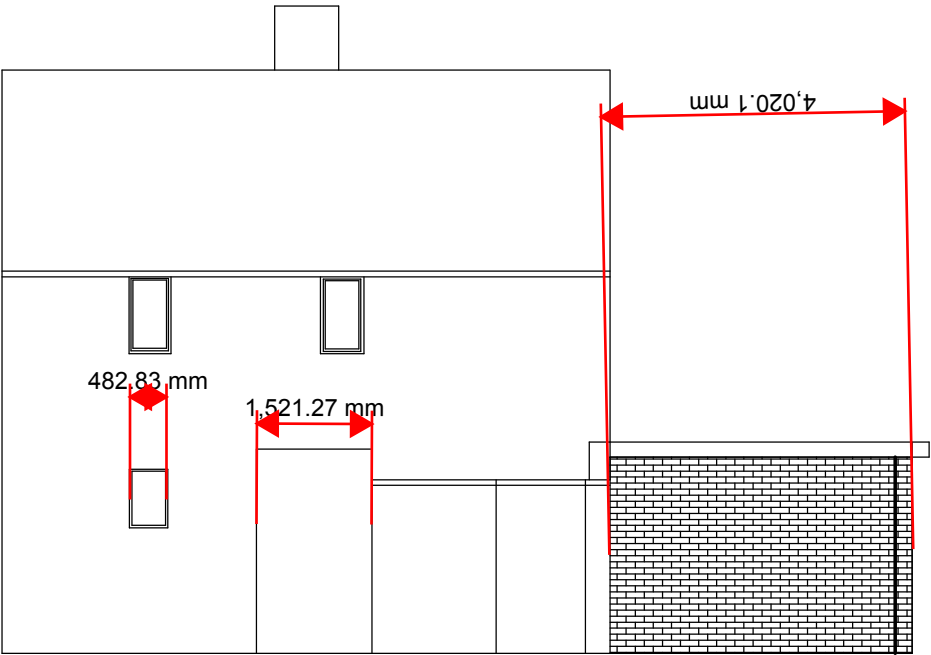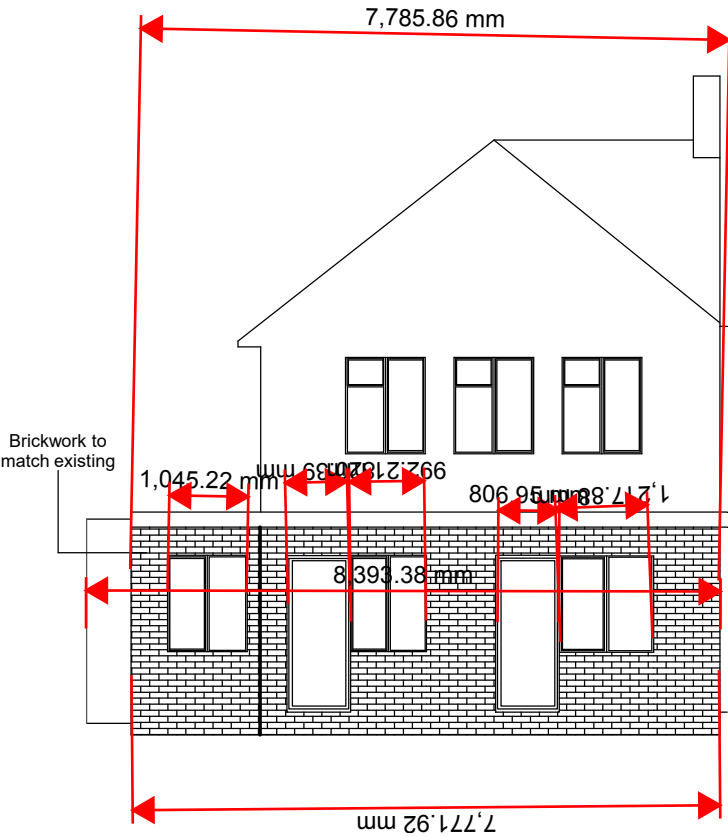

PROPOSED REAR / FRONT & SIDE ELEVATIONS
Scale 1:100

Application: LHE - GF Rear extension			
Client:	Mr Huseini Mrs Tasneem Kagdi.	Date:	10 th August 2016
Site:	8 Monks Close, Ruislip, HA4 0HX	Drawn By:	Gurps Benning
Scale:	Refer to Drawing @ A3	Dwg.No:	ASB420 – 04LHE

ASB PROPERTY CONSULTANTS LTD
Planning consultants and Surveyors

Exchange House 494
Midsummer Boulevard
Central Milton Keynes Tel : 07854 351 934 - 0808 139 1383
MK9 2EA Email : asb@gtdesignzLtd.com