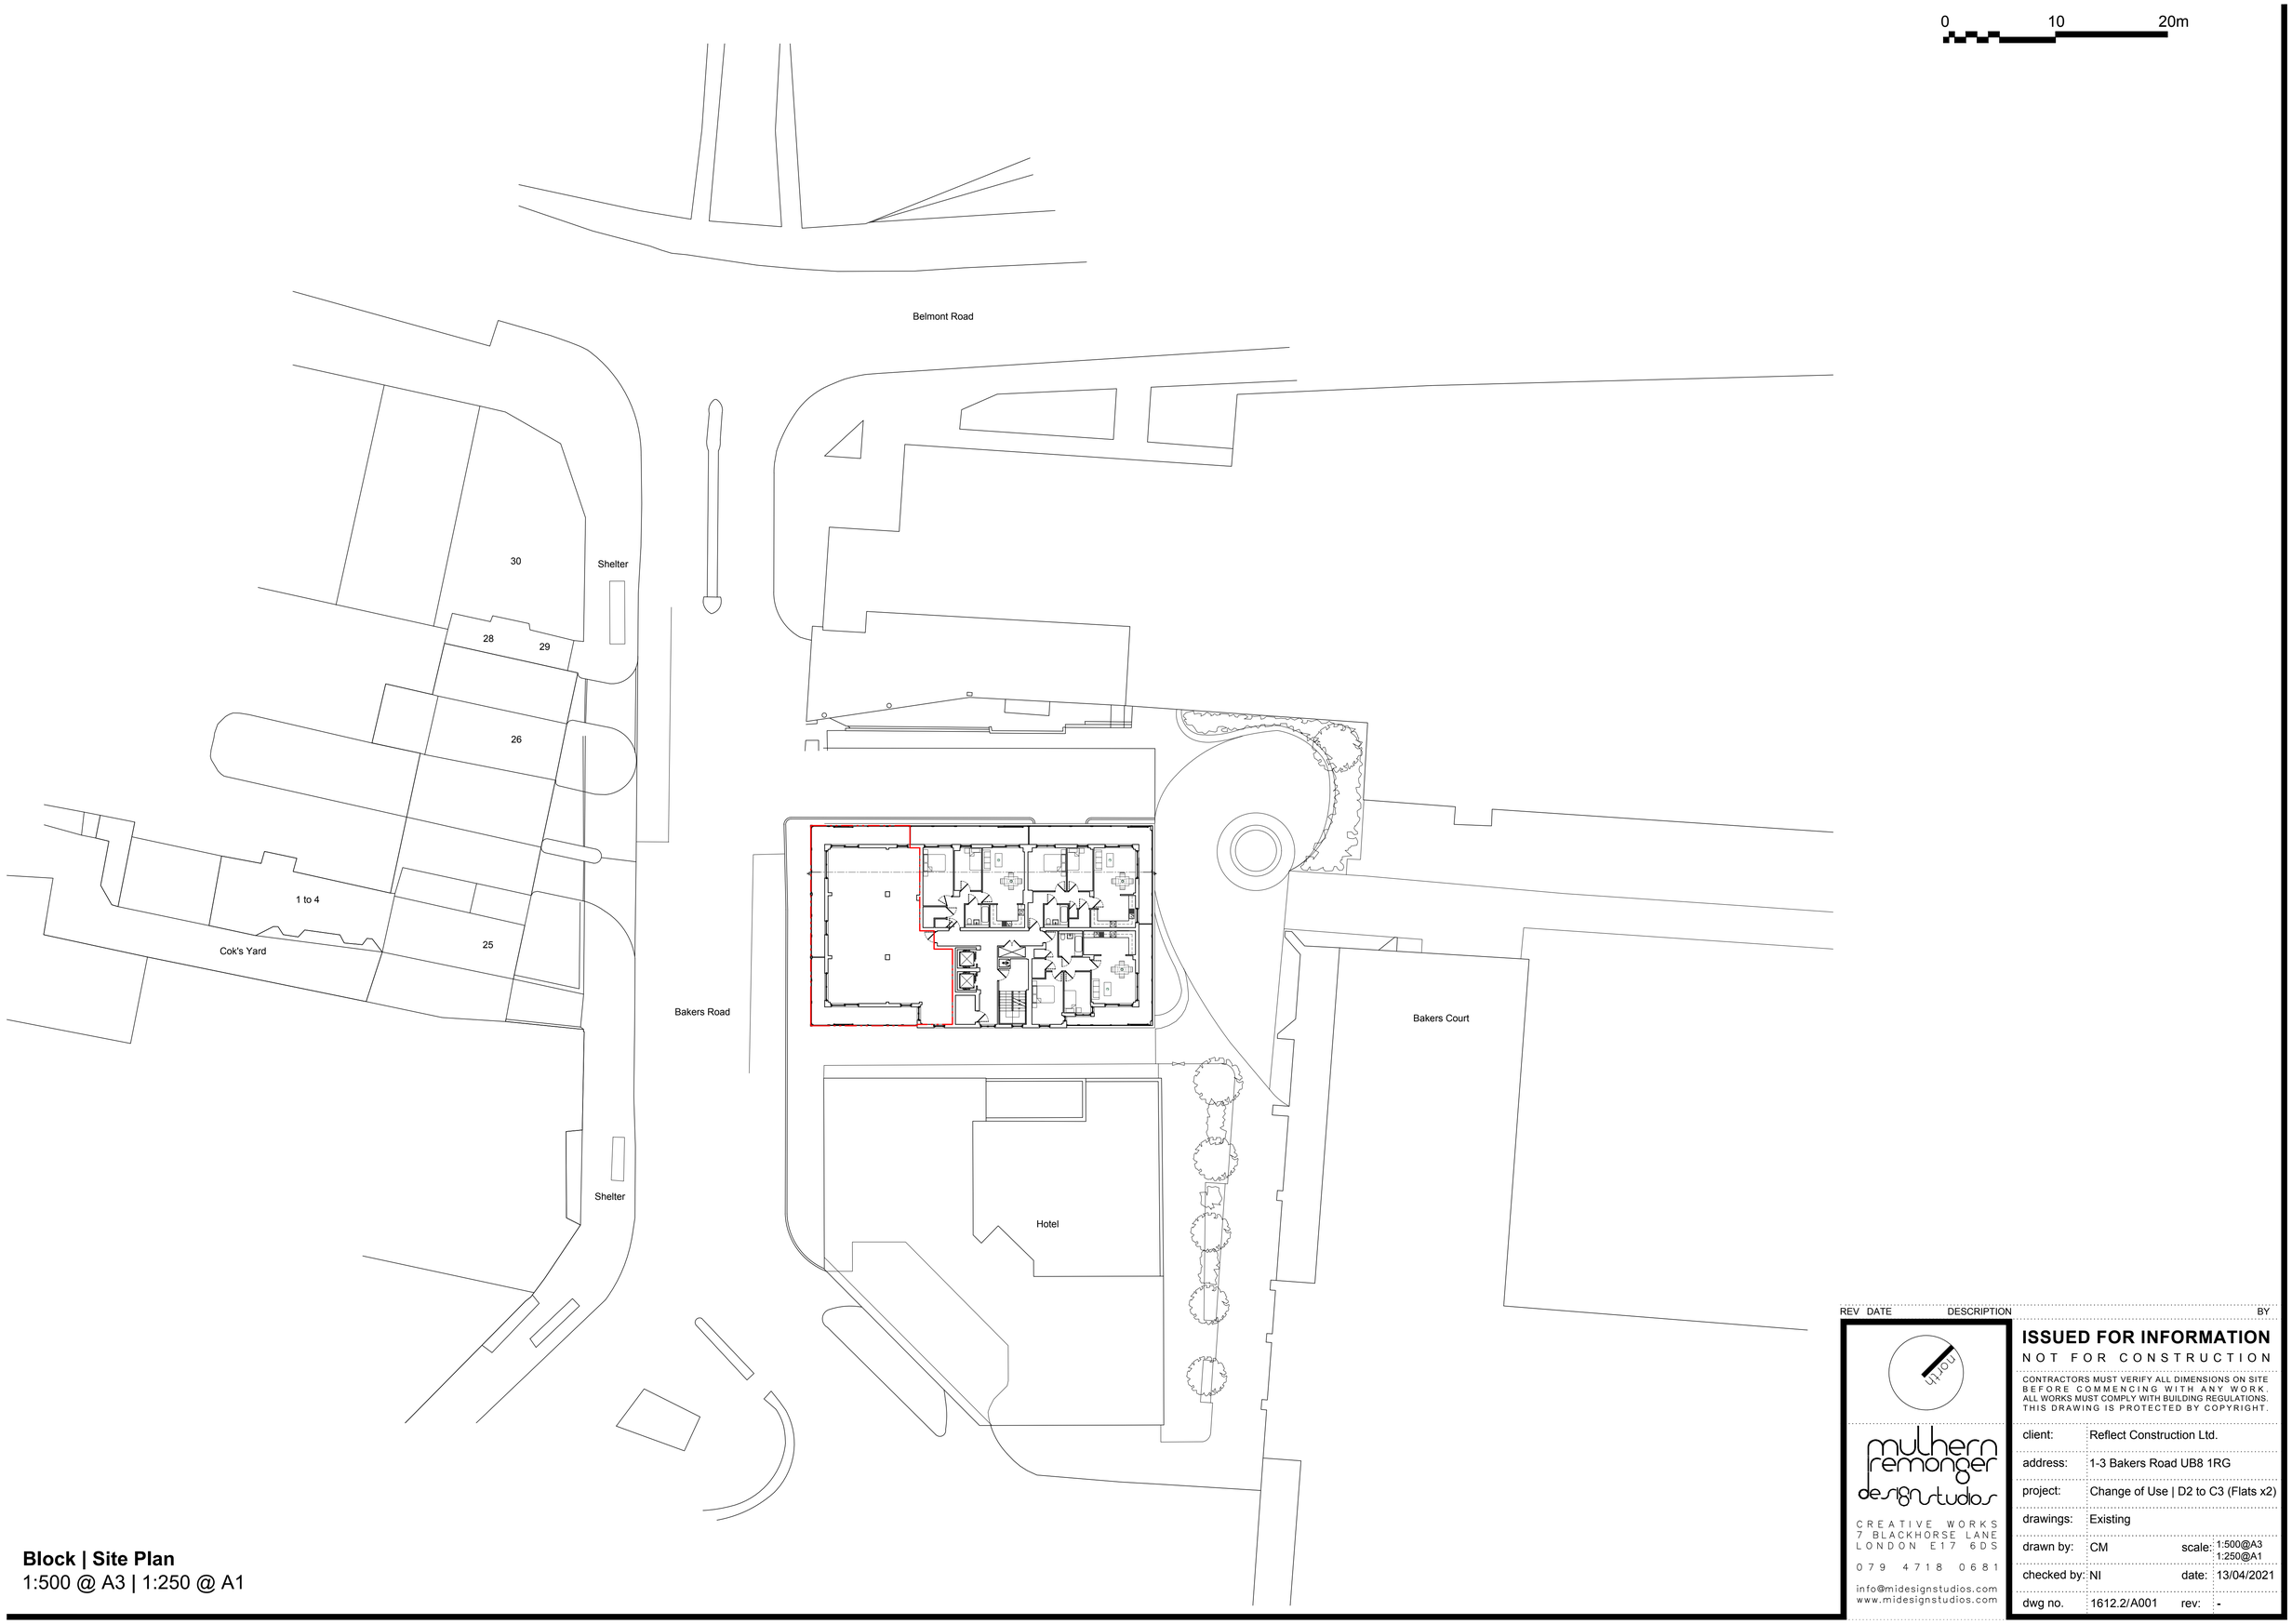

Block | Site Plan
1:500 @ A3 | 1:250 @ A1

REV	DATE	DESCRIPTION	BY

ISSUED FOR INFORMATION
NOT FOR CONSTRUCTION

CONTRACTORS MUST VERIFY ALL DIMENSIONS ON SITE BEFORE COMMENCING WITH ANY WORK. ALL WORKS MUST COMPLY WITH BUILDING REGULATIONS. THIS DRAWING IS PROTECTED BY COPYRIGHT.

muthern remonger design studios
CREATIVE WORKS
7 BLACKHORSE LANE
LONDON E17 6DS
079 4718 0681
info@midesignstudios.com
www.midesignstudios.com

client:	Reflect Construction Ltd.		
address:	1-3 Bakers Road UB8 1RG		
project:	Change of Use | D2 to C3 (Flats x2)		
drawings:	Existing		
drawn by:	CM	scale:	1:500@A3 1:250@A1
checked by:	NI	date:	13/04/2021
dwg no.	1612.2/A001	rev:	-