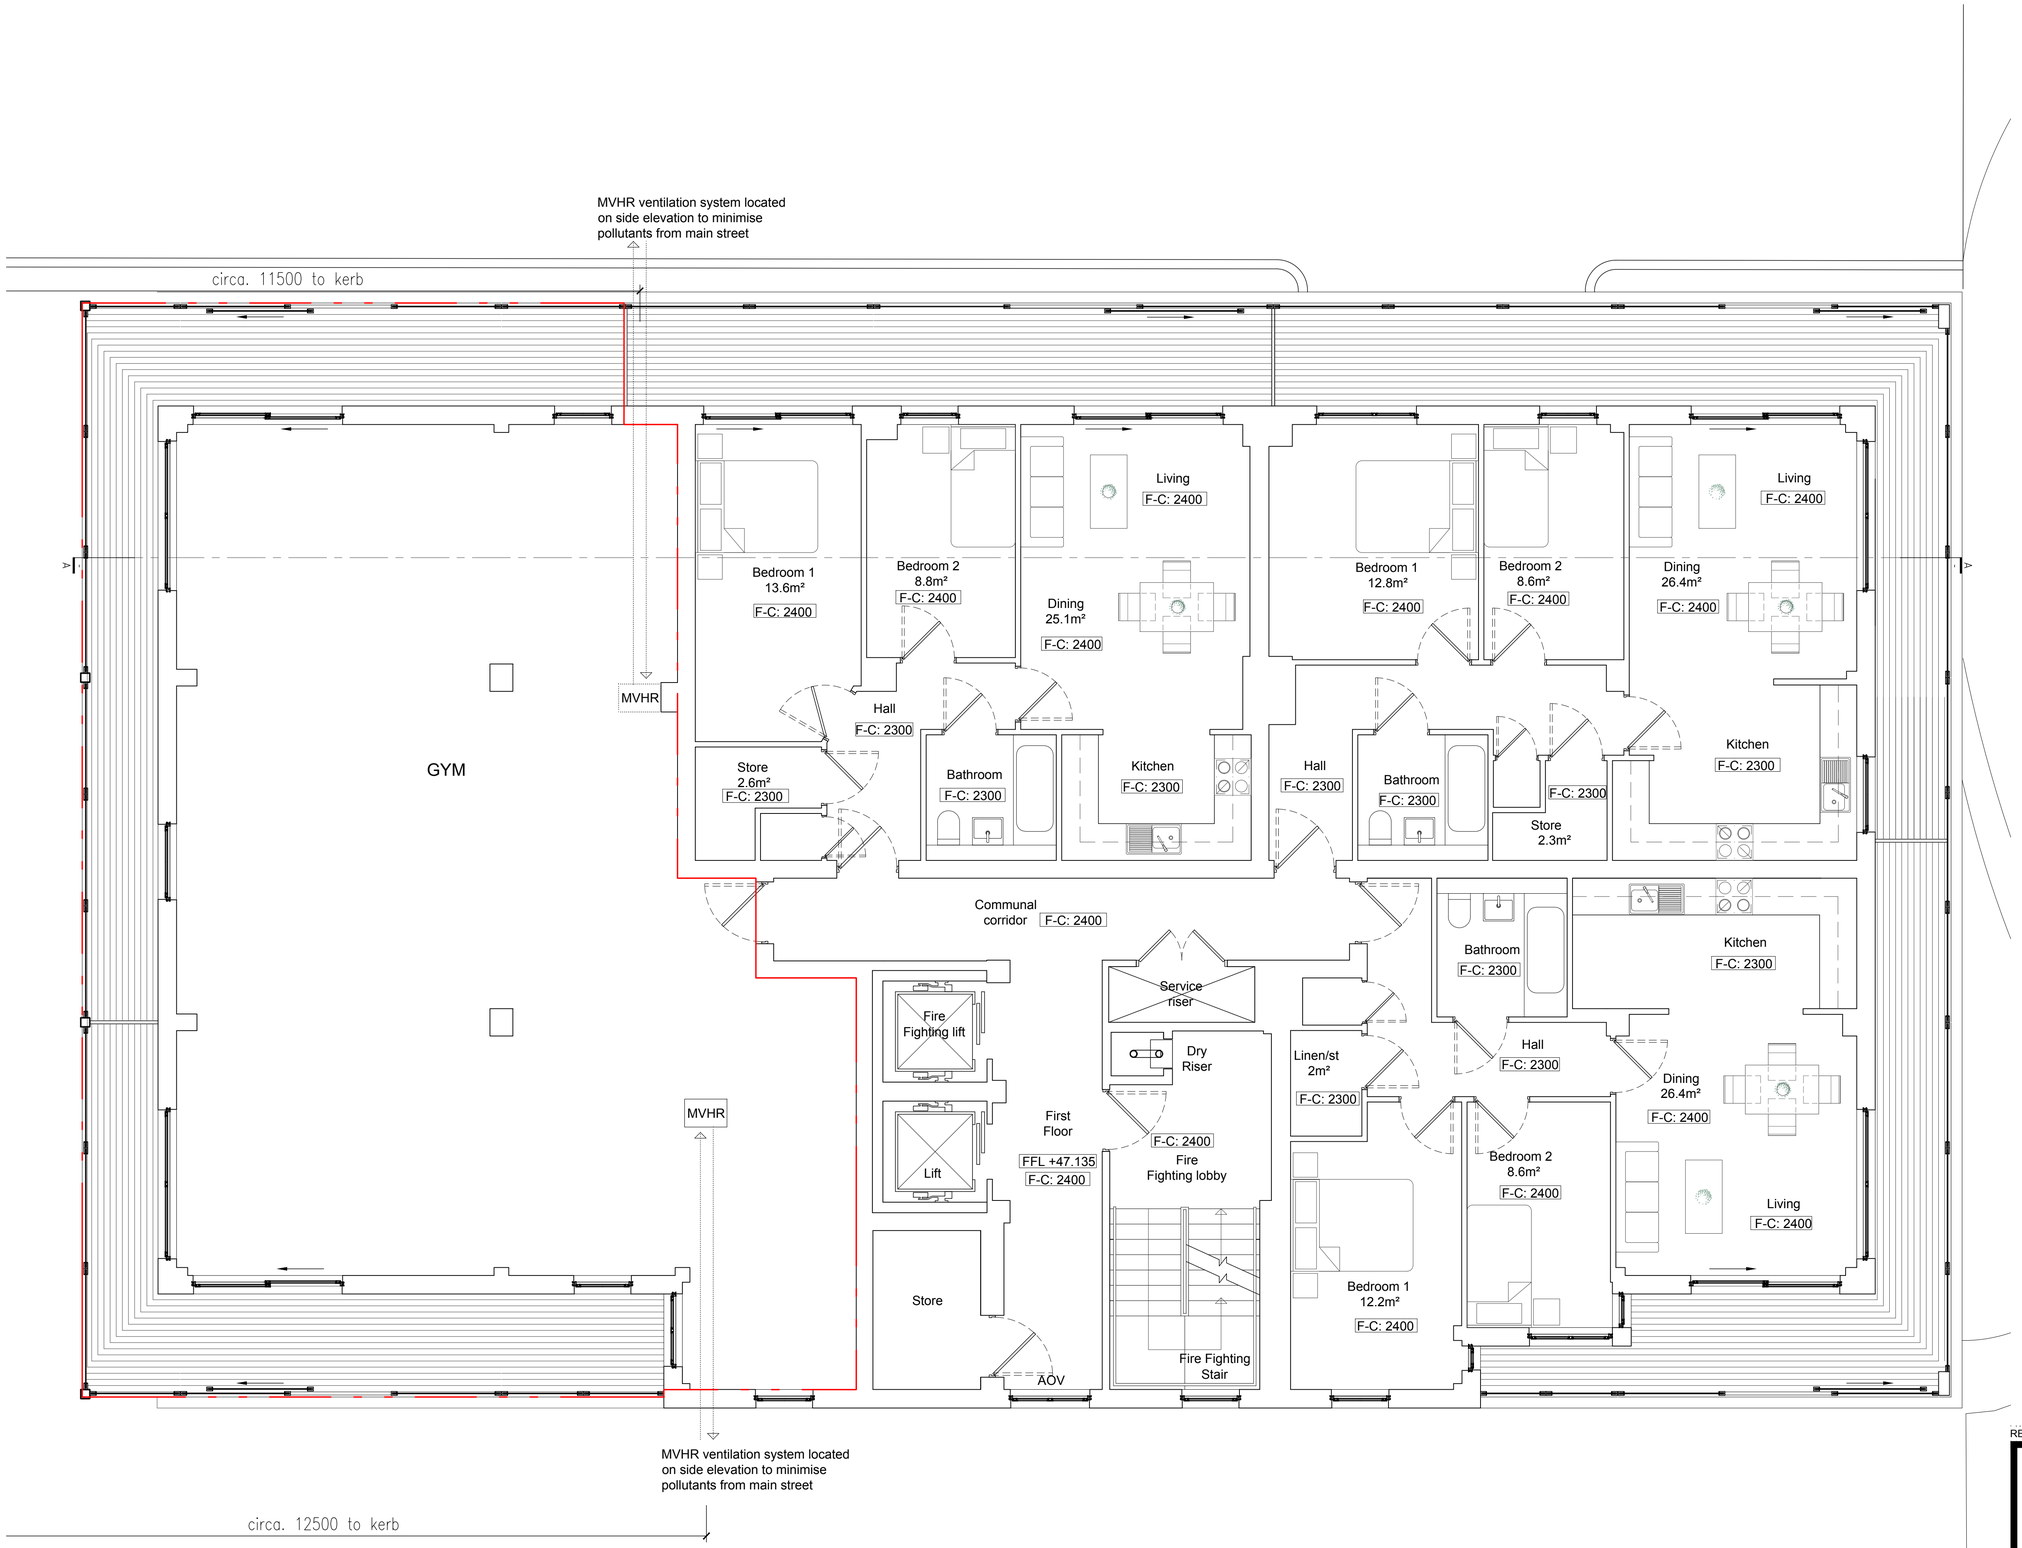


**First Floor Plan**
Scale 1:100 @ A3 | 1:50 @ A1

| REV | DATE | DESCRIPTION | BY |
|---|---|---|---|

north

**ISSUED FOR INFORMATION**
NOT FOR CONSTRUCTION

CONTRACTORS MUST VERIFY ALL DIMENSIONS ON SITE BEFORE COMMENCING WITH ANY WORK. ALL WORKS MUST COMPLY WITH BUILDING REGULATIONS. THIS DRAWING IS PROTECTED BY COPYRIGHT.


muthern remonger design studios
CREATIVE WORKS
7 BLACKHORSE LANE
LONDON E17 6DS
079 4718 0681
info@midesignstudios.com
www.midesignstudios.com


| | | | |
|---|---|---|---|
| client: | Reflect Construction Ltd. | | |
| address: | 1-3 Bakers Road UB8 1RG | | |
| project: | Change of Use \| D2 to C3 (Flats x2) | | |
| drawings: | Existing | | |
| drawn by: | CM | scale: | 1:100@A3<br>1:50@A1 |
| checked by: | NI | date: | 13/04/2021 |
| dwg no. | 1612.2/A002 | rev: | - |