




REV.	AMENDMENTS
A	Layout, scale adjusted 16/01/2018
C	Dormers, rooflight adjusted 12/03/2018
D	Roof layout and bay windows adjusted 18/05/2018
E	Layout adjusted 07/01/2019
F	Change to Mansard roof 18/09/2020
G	Change to Mansard roof 25/09/2020

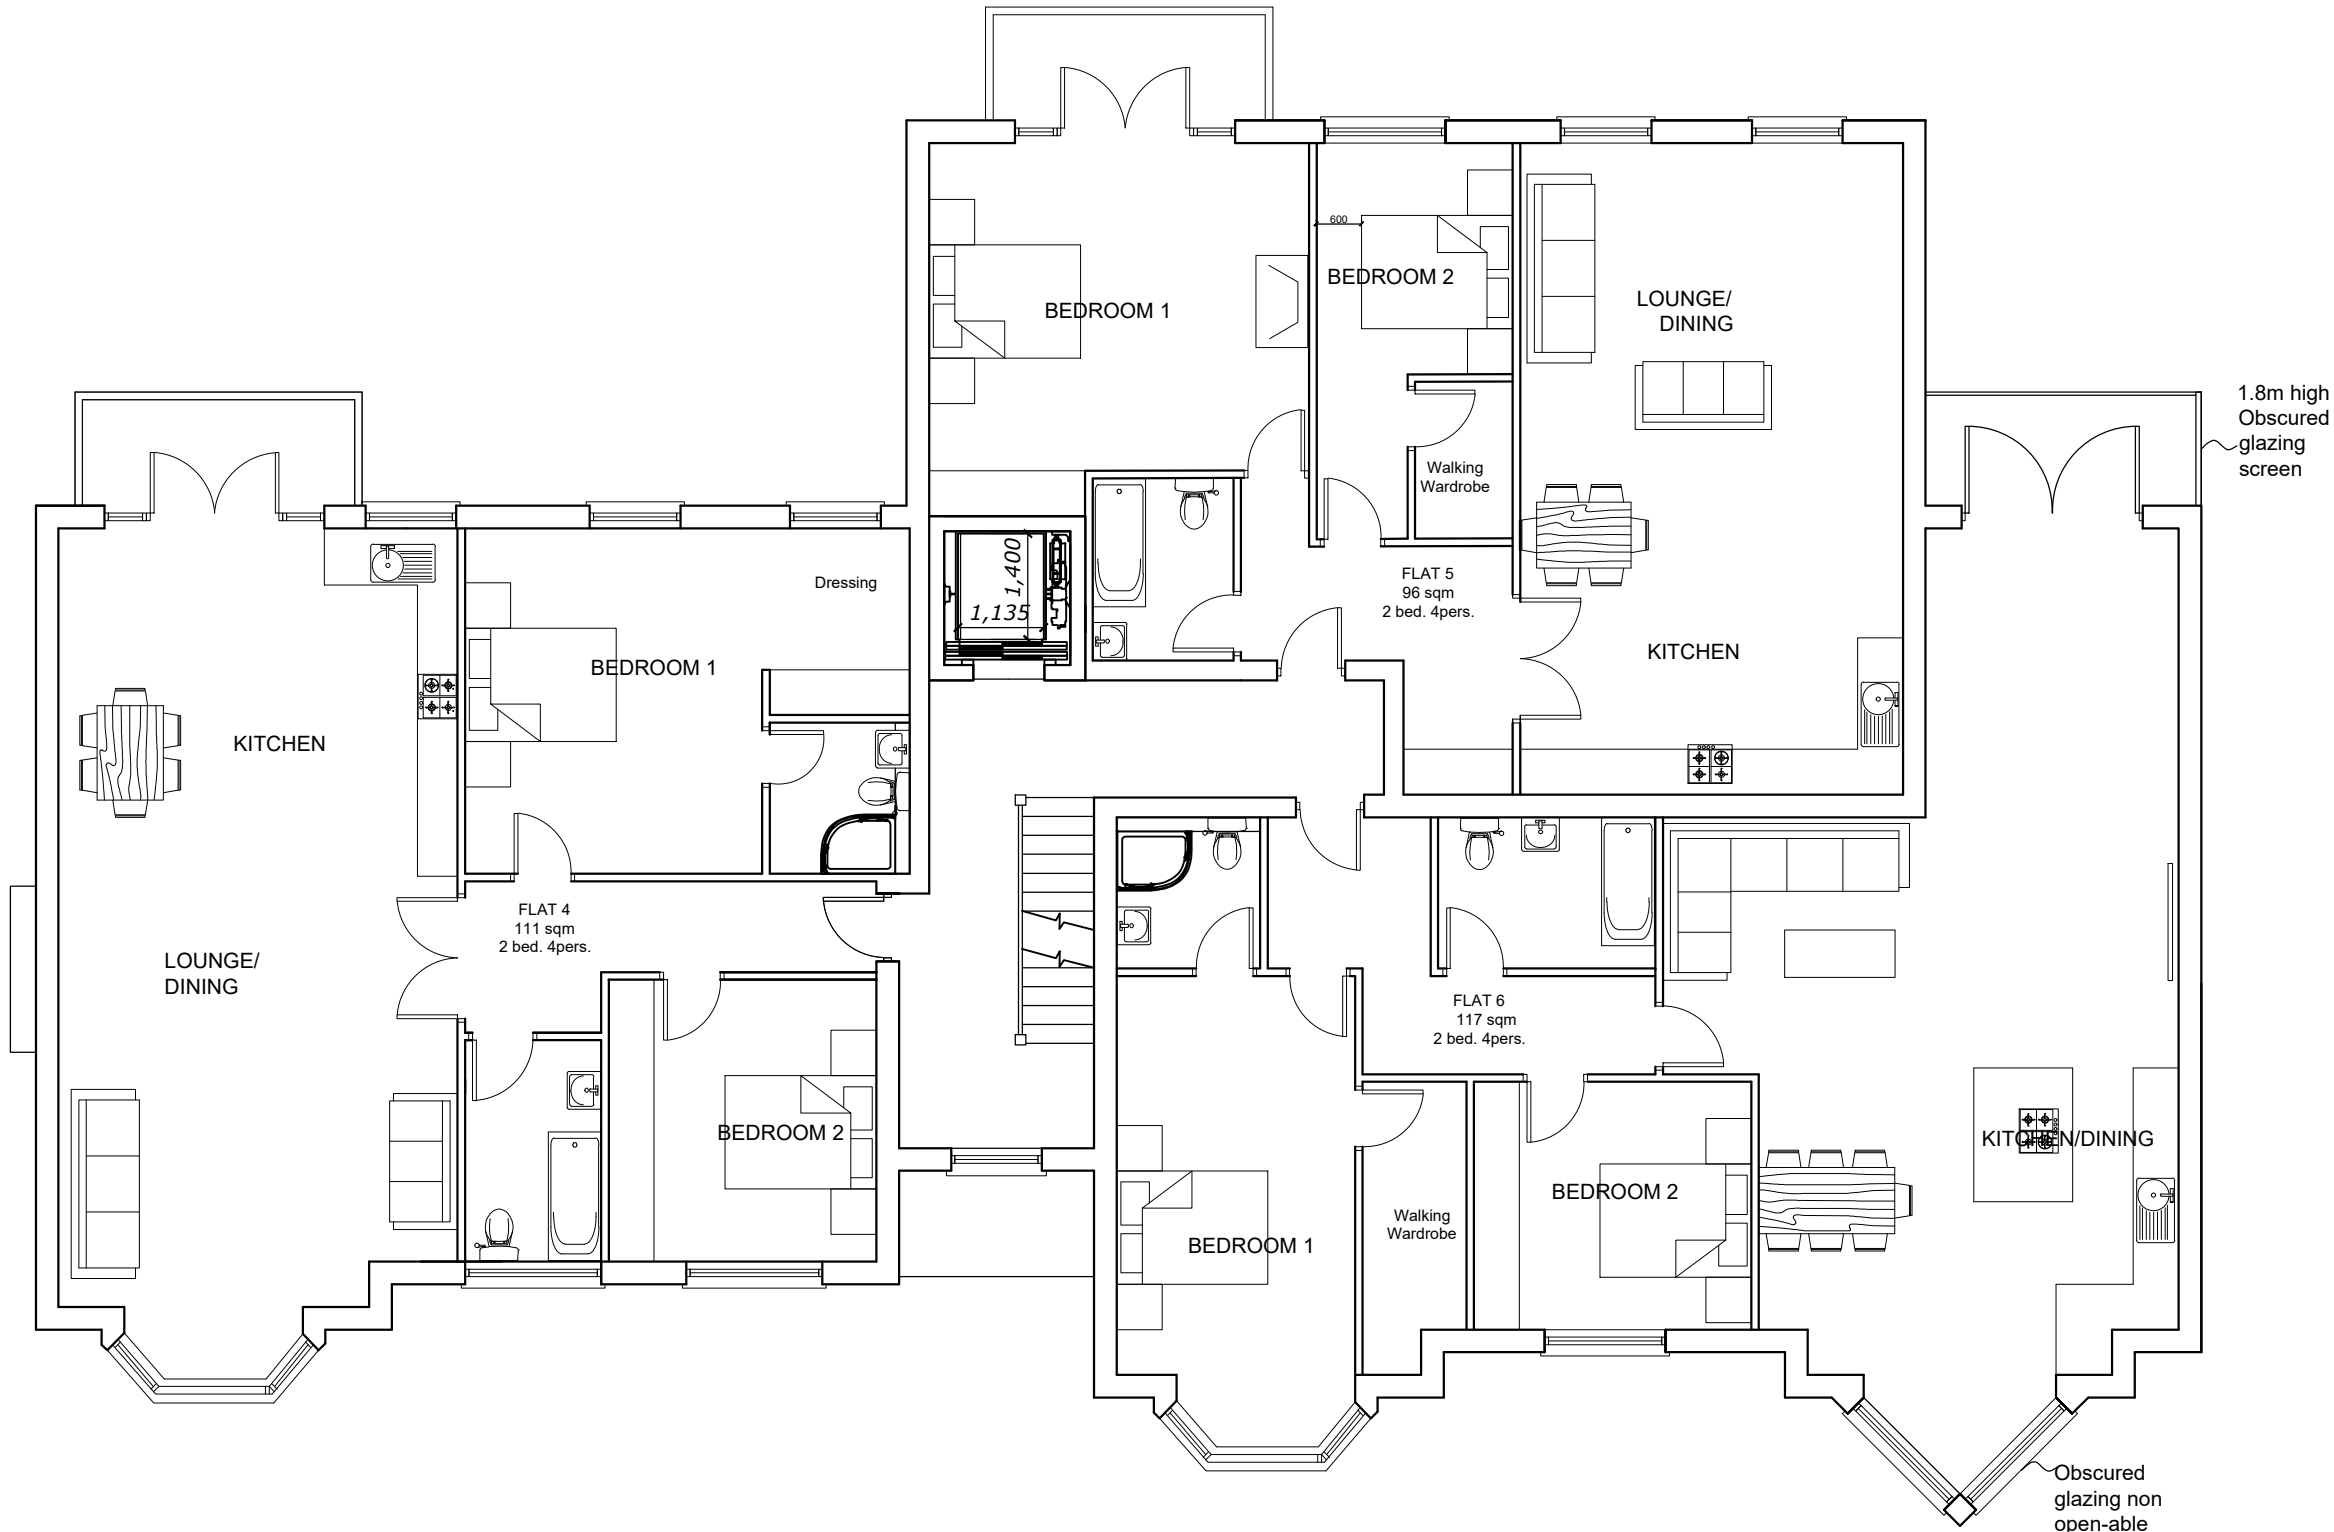


FIRST FLOOR

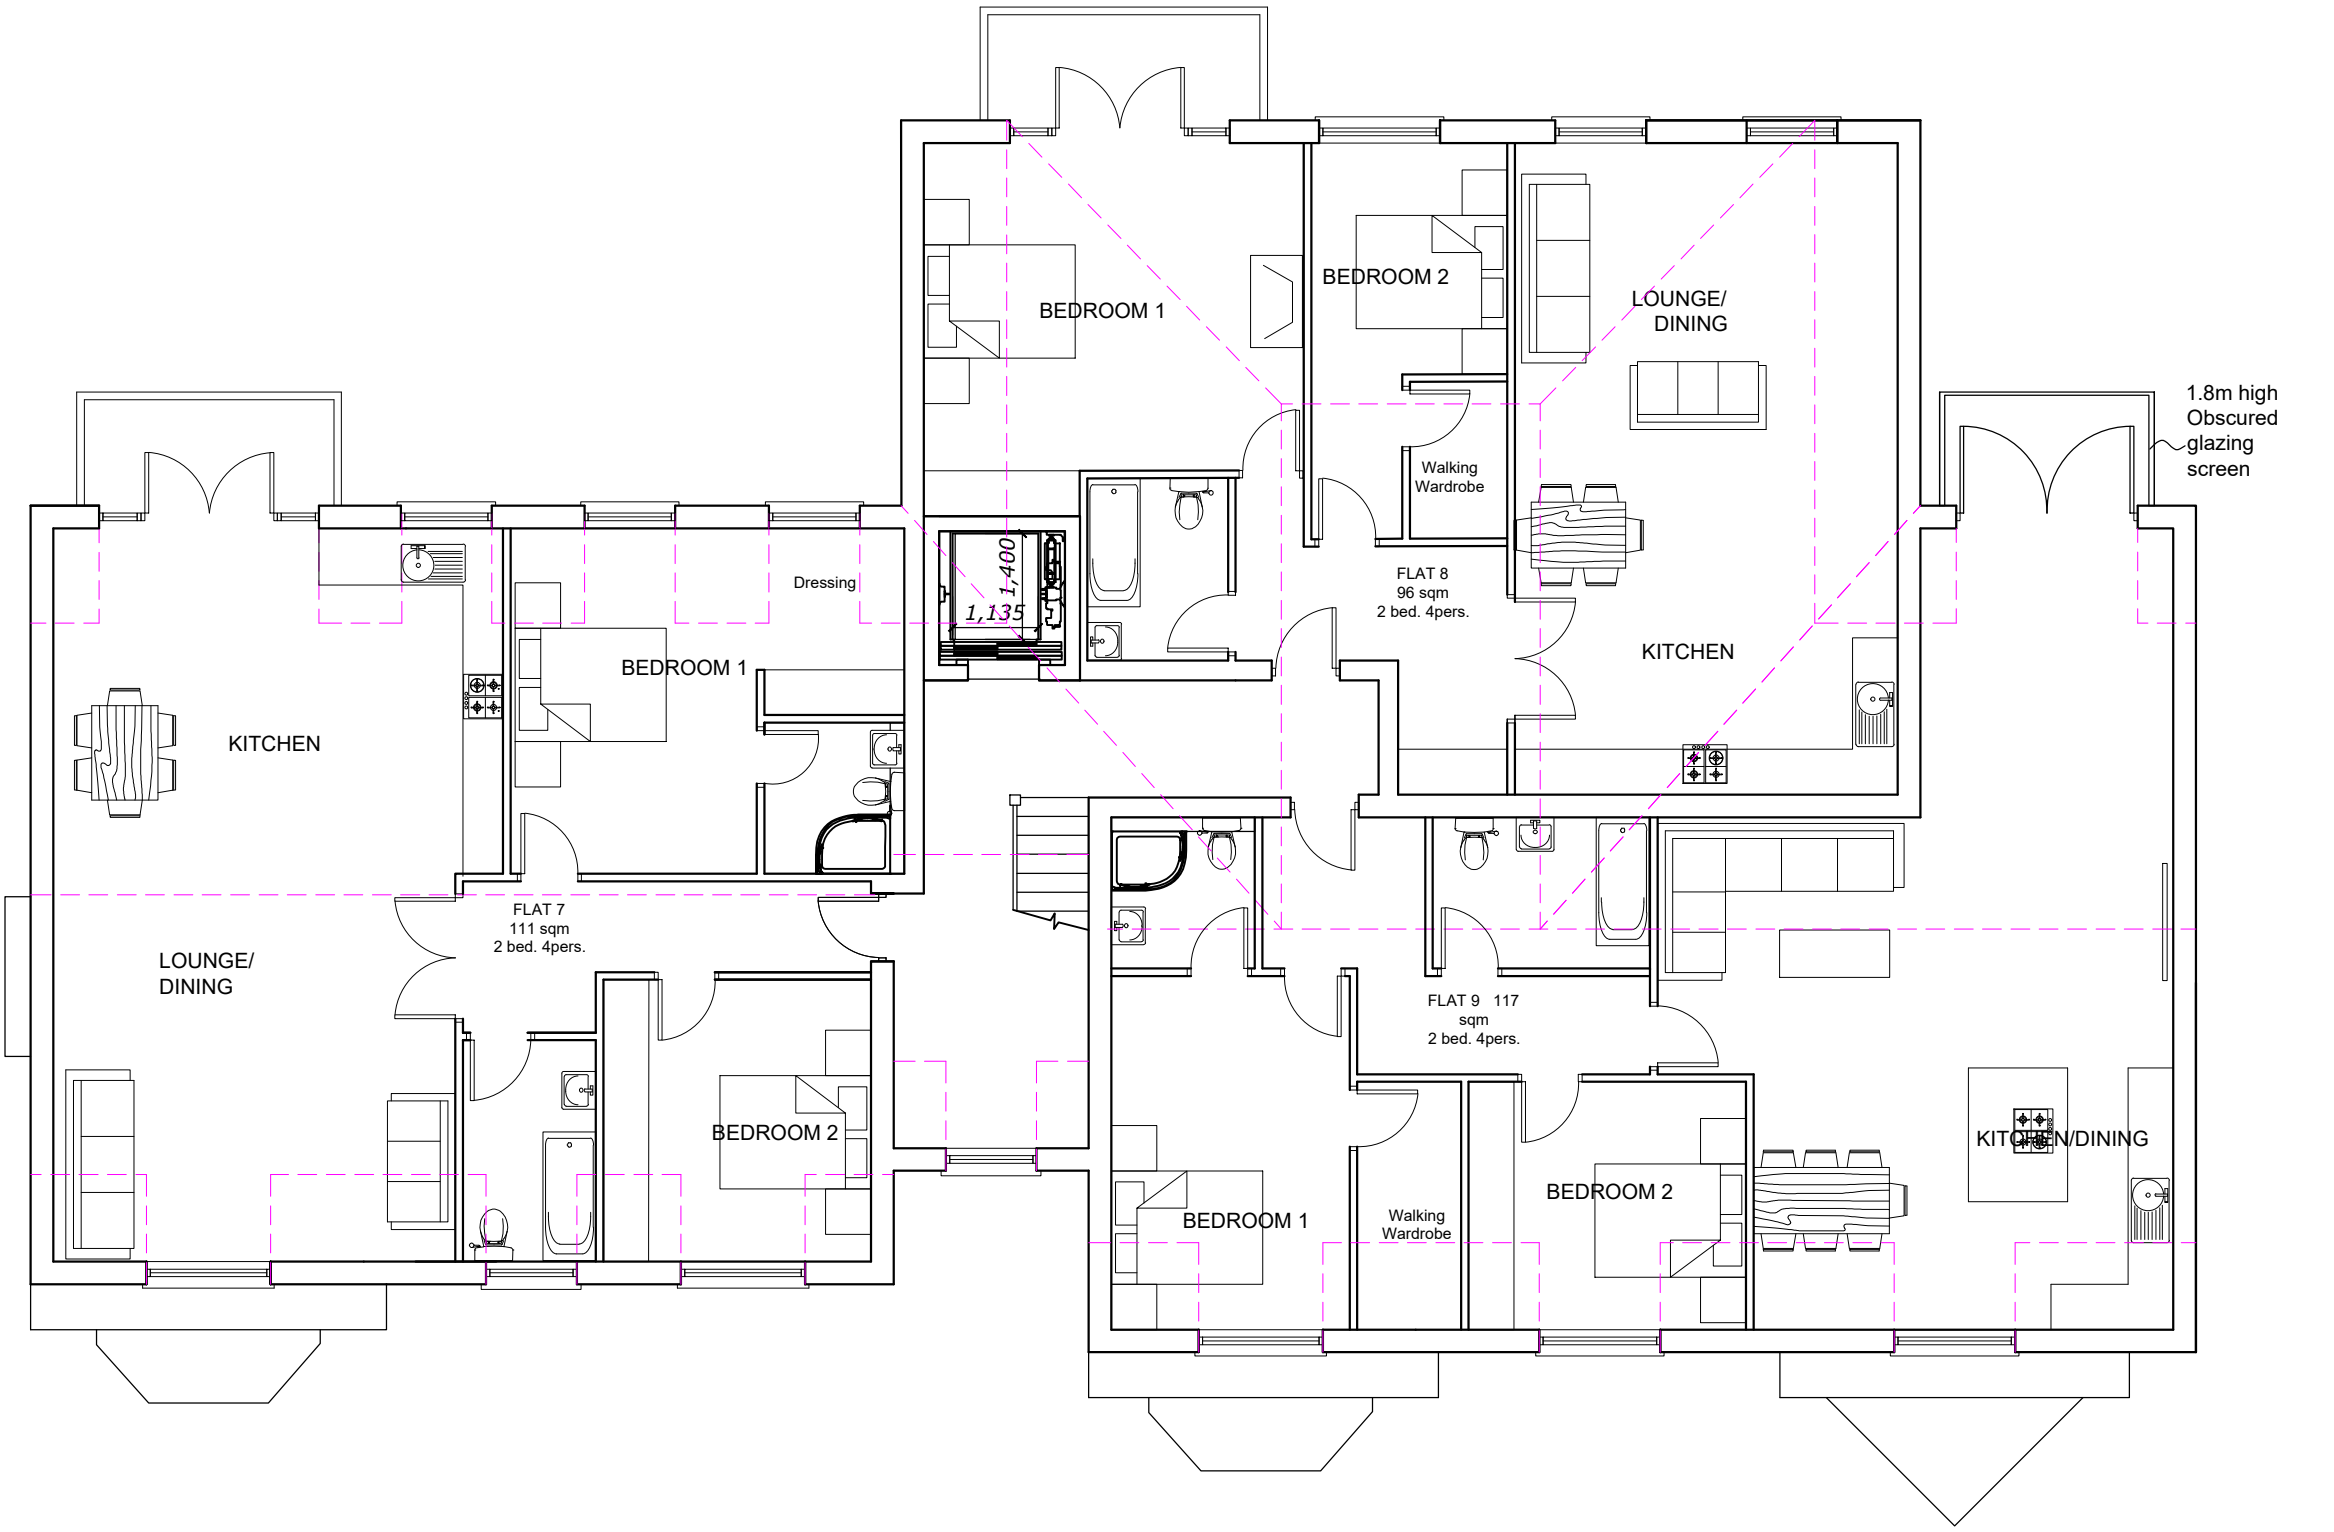

SECOND FLOOR

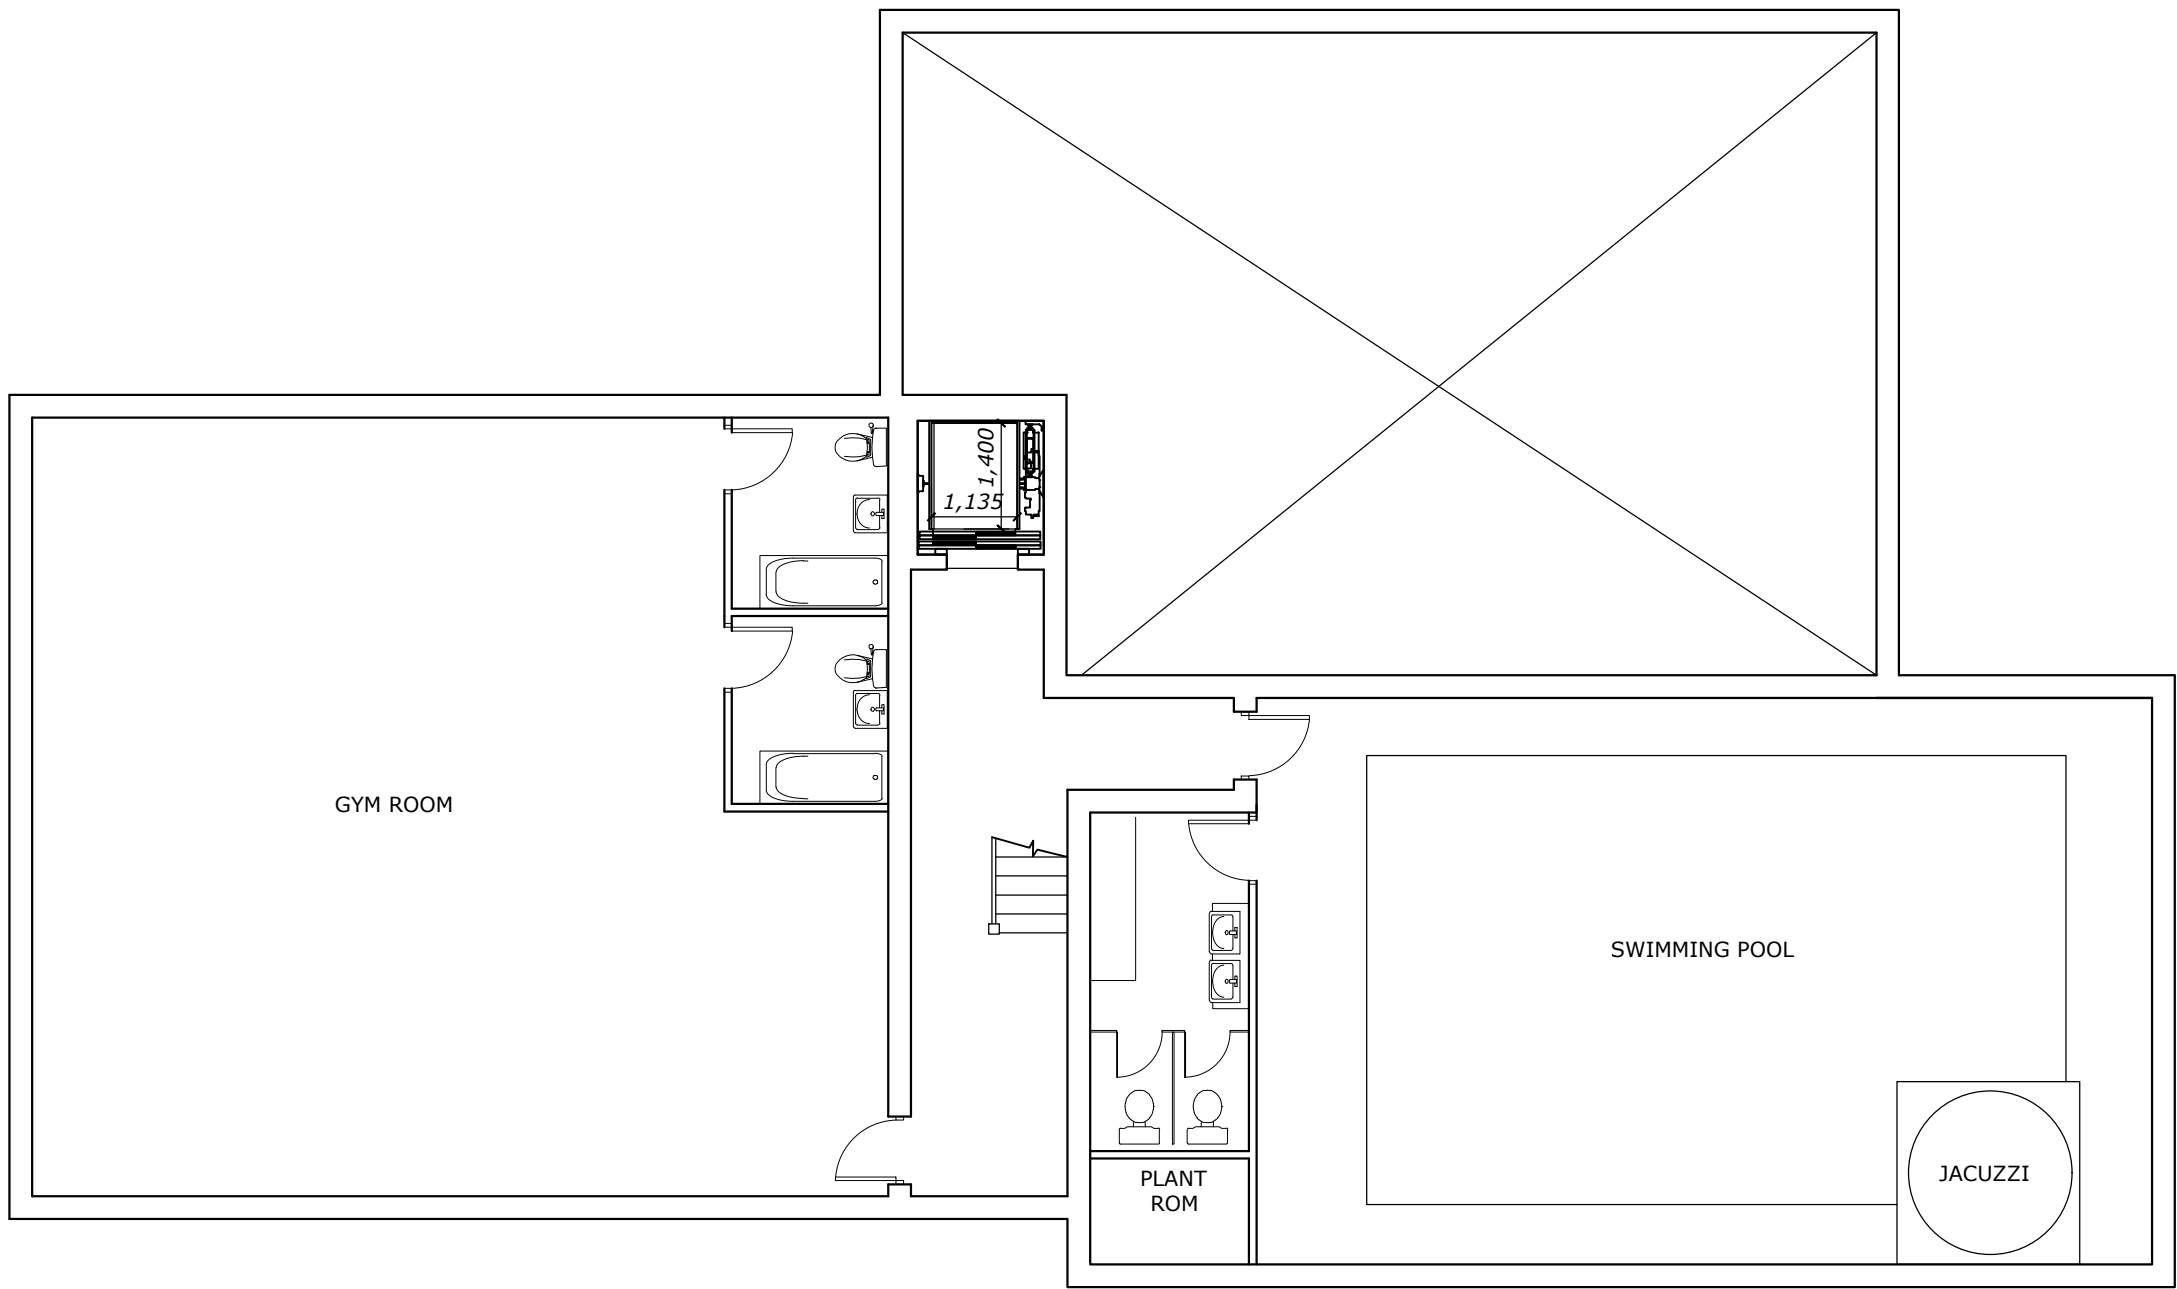

LOWER GROUND FLOOR

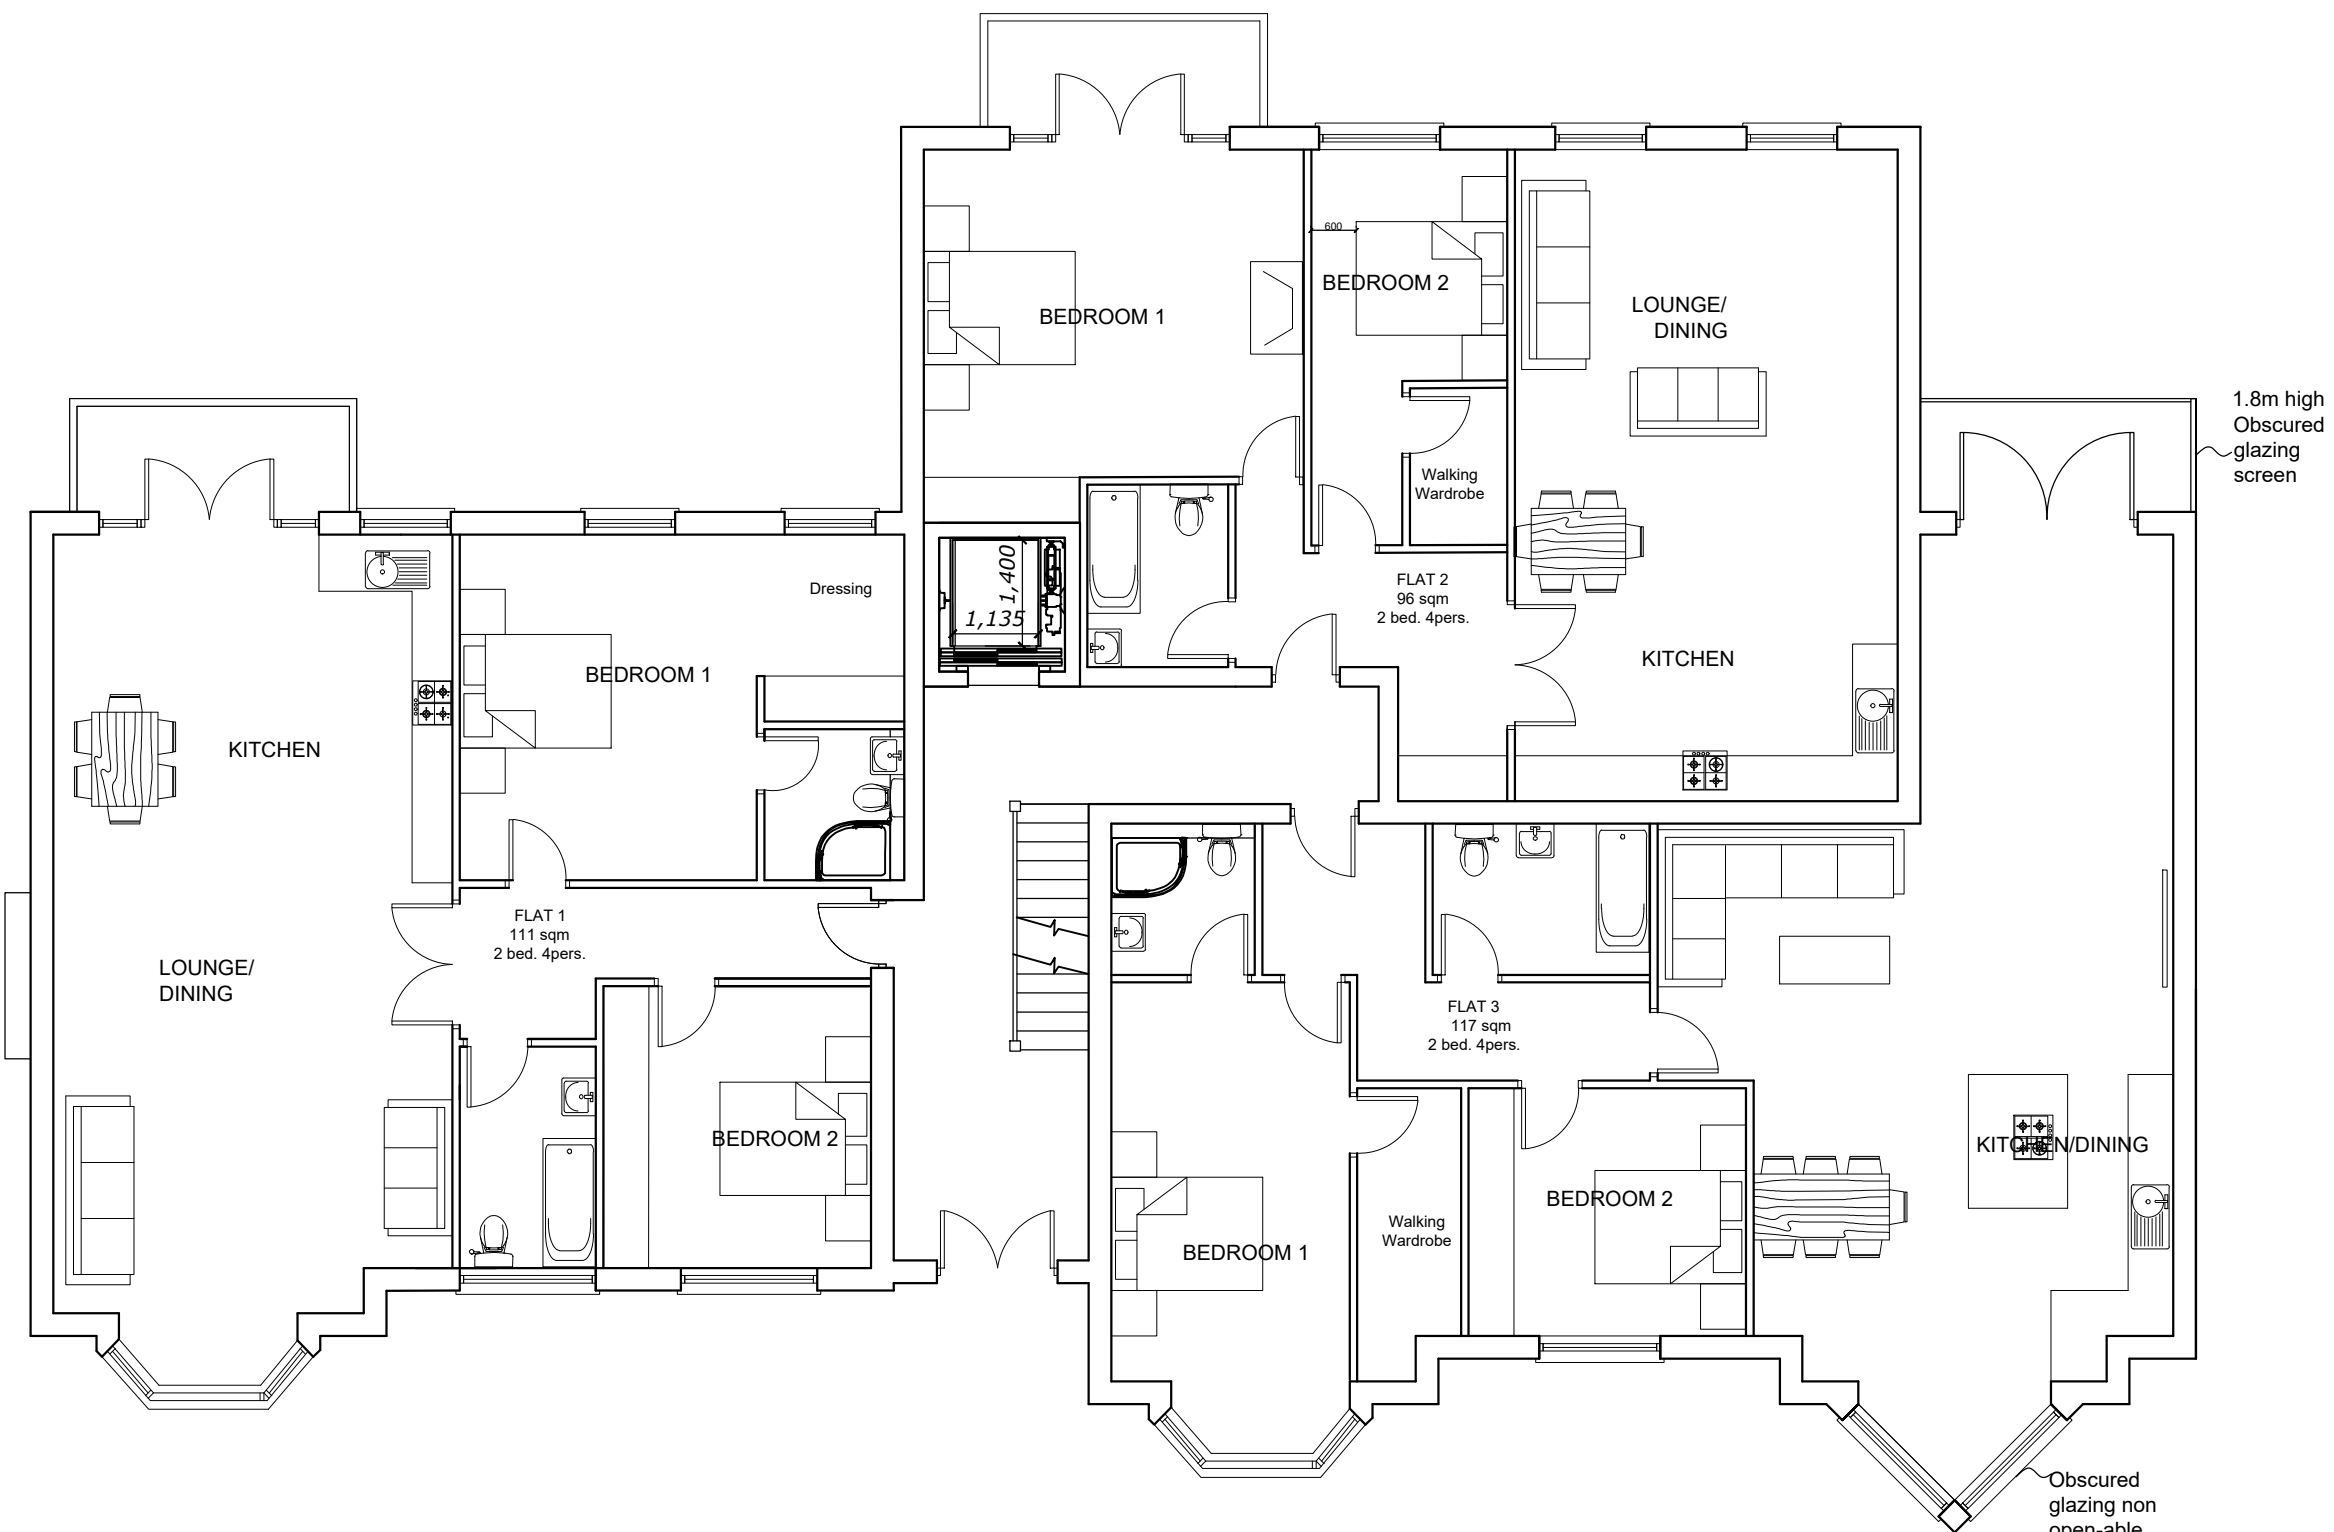

GROUND FLOOR

13 & 13A THE DRIVE , ICKENHAM, UB10 8AF

Scale Bar

0
1
2
3
4
5
6
7
8
9
10
Metres

1:100
@
A1



THE GILLETT MACLEOD PARTNERSHIP
Chartered Architects & Town Planning Consultants
1 High Road Old Eastcote Pinner Middlesex HA5 2EW tel. 0208 868 1333

Drg. No. 17/3101/3^G
Scale 1:100
Date 16/05/17
Drawn by AK

REVISION
G
(C) drawer