


REV.	AMENDMENT	BY:	DATE
------	-----------	-----	------

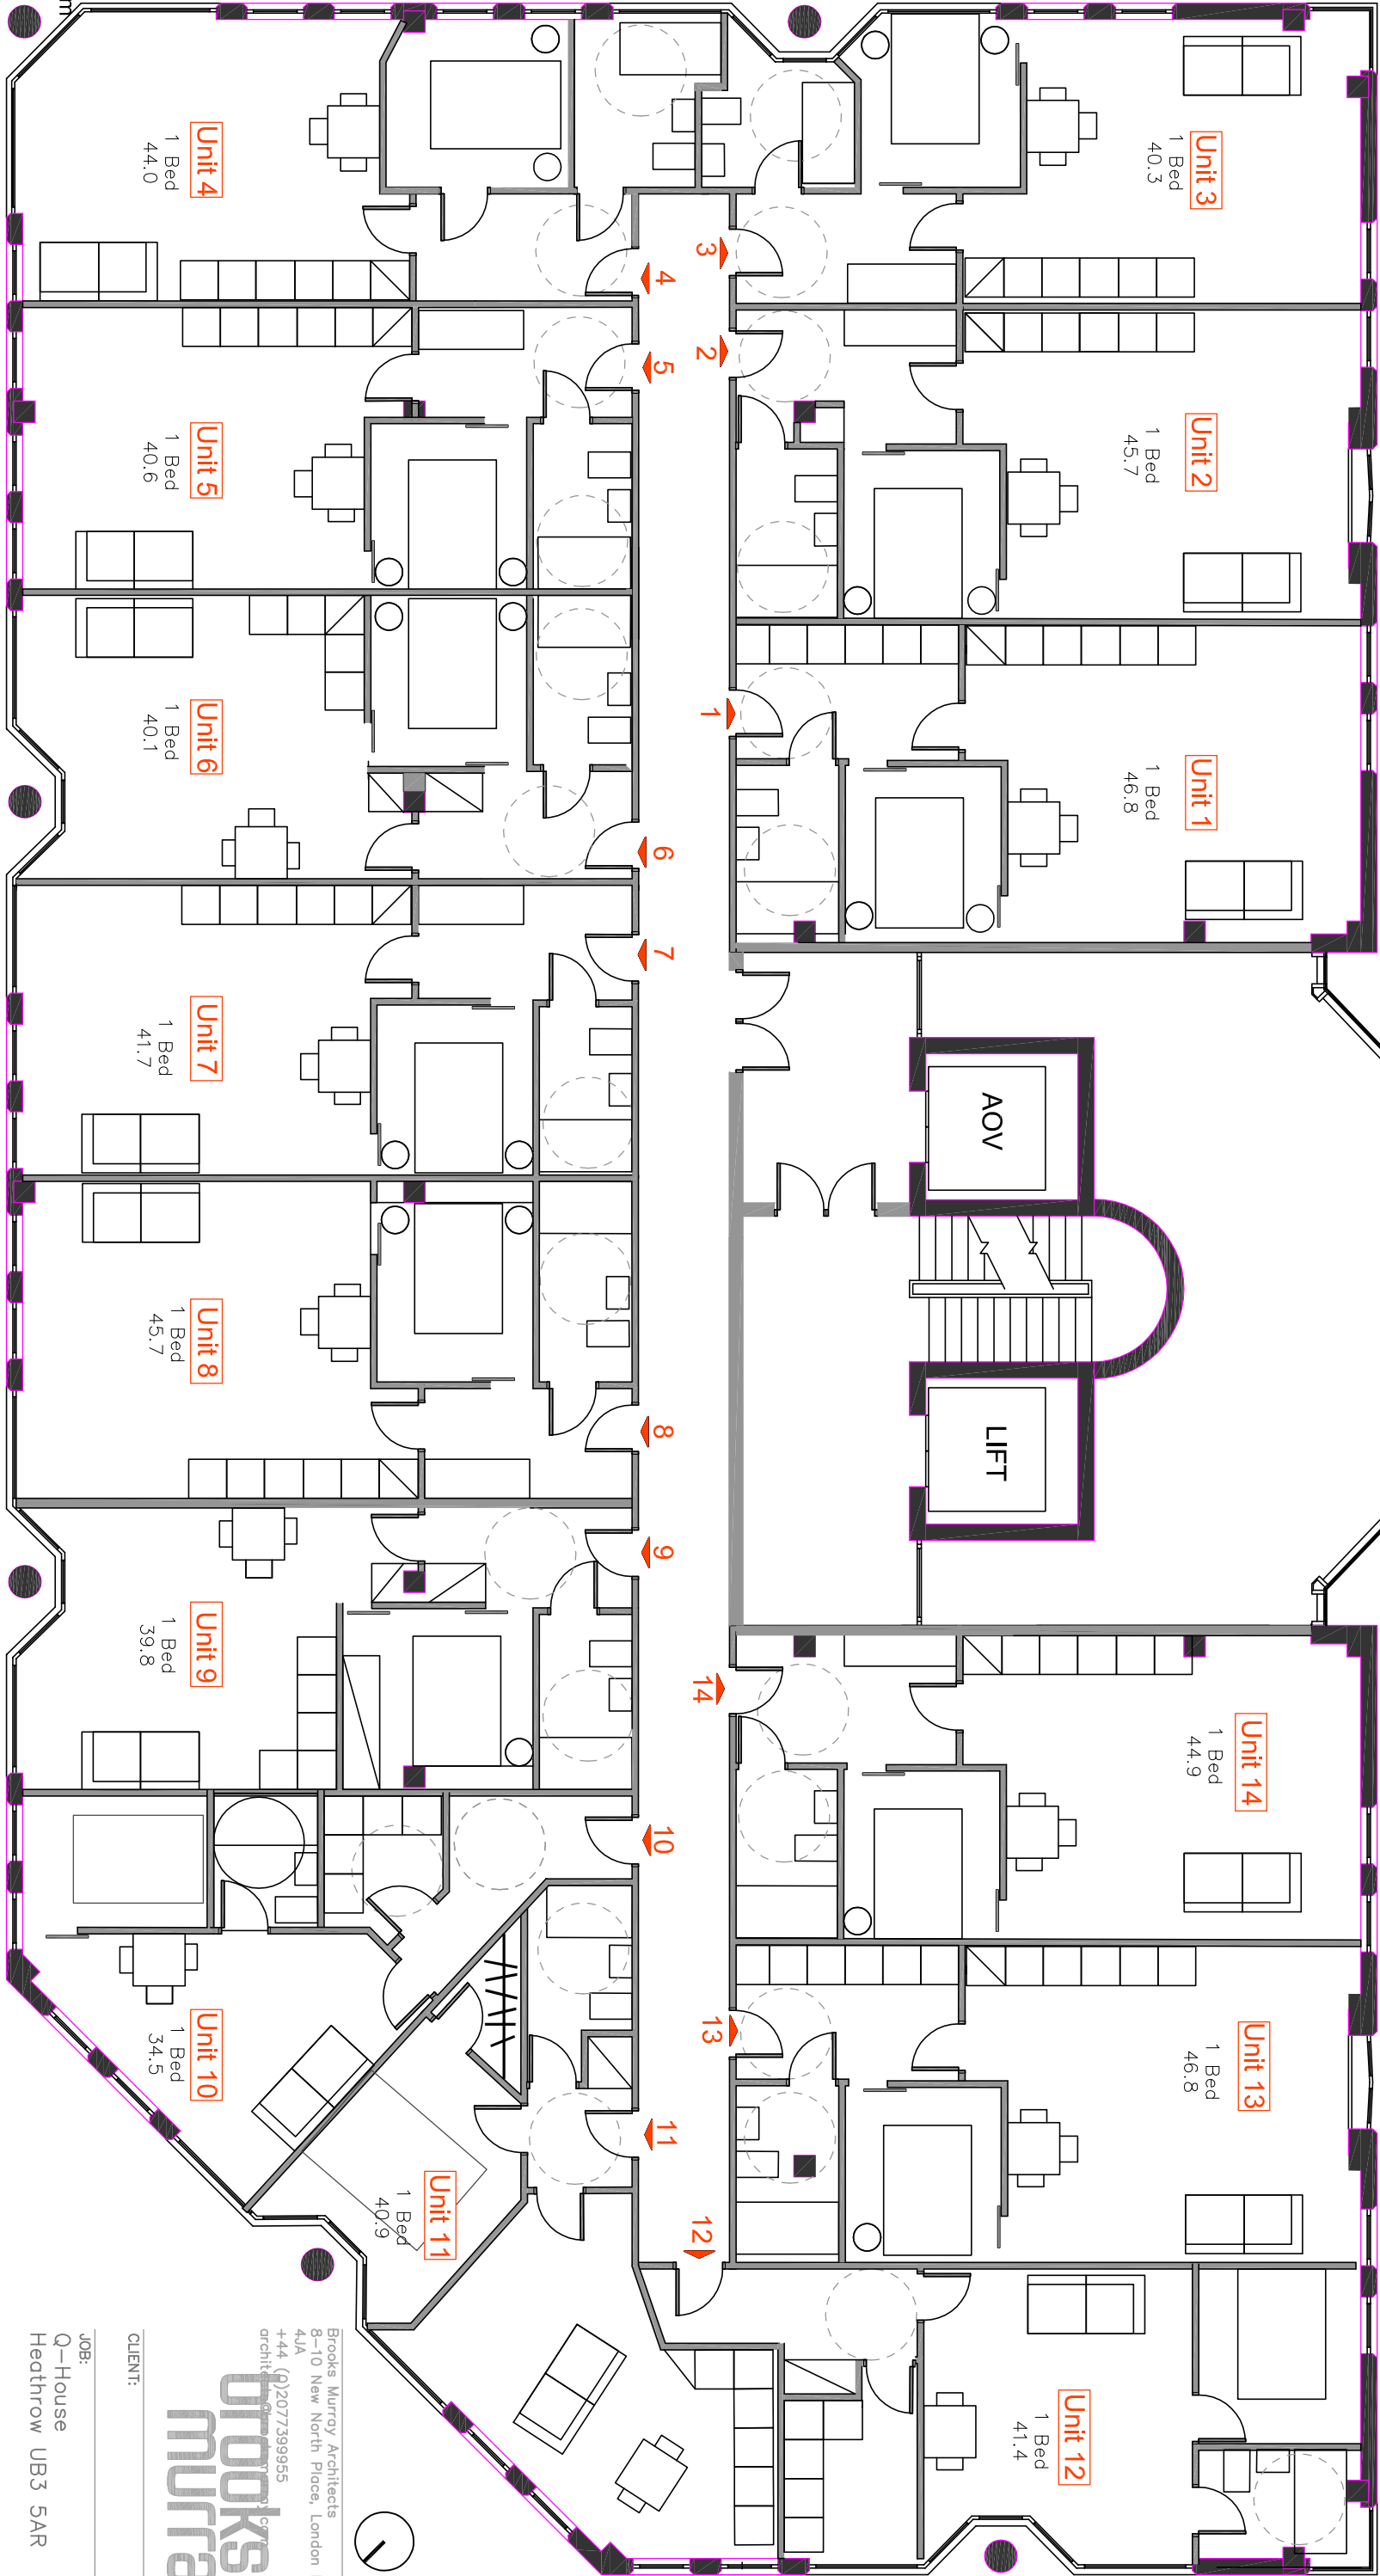

Proposed First Floor
1:100 @ A3

SCALE:
1:100 @ A3
DATE:
SEP 2016
STATUS:
Planning
DRAWING NUMBER: REV: SK-012
ISSUED BY: CM

Brooks Murray Architects
8-10 New North Place, London EC2A 4JA
+44 (0)2077399955
architects@brooks-murray.co.uk
brooks murray

CLIENT:
JOB:
Q-House
Heathrow UB3 5AR
DRAWING TITLE:
Proposed First Floor