


REV.	AMENDMENT	BY:	DATE
------	-----------	-----	------

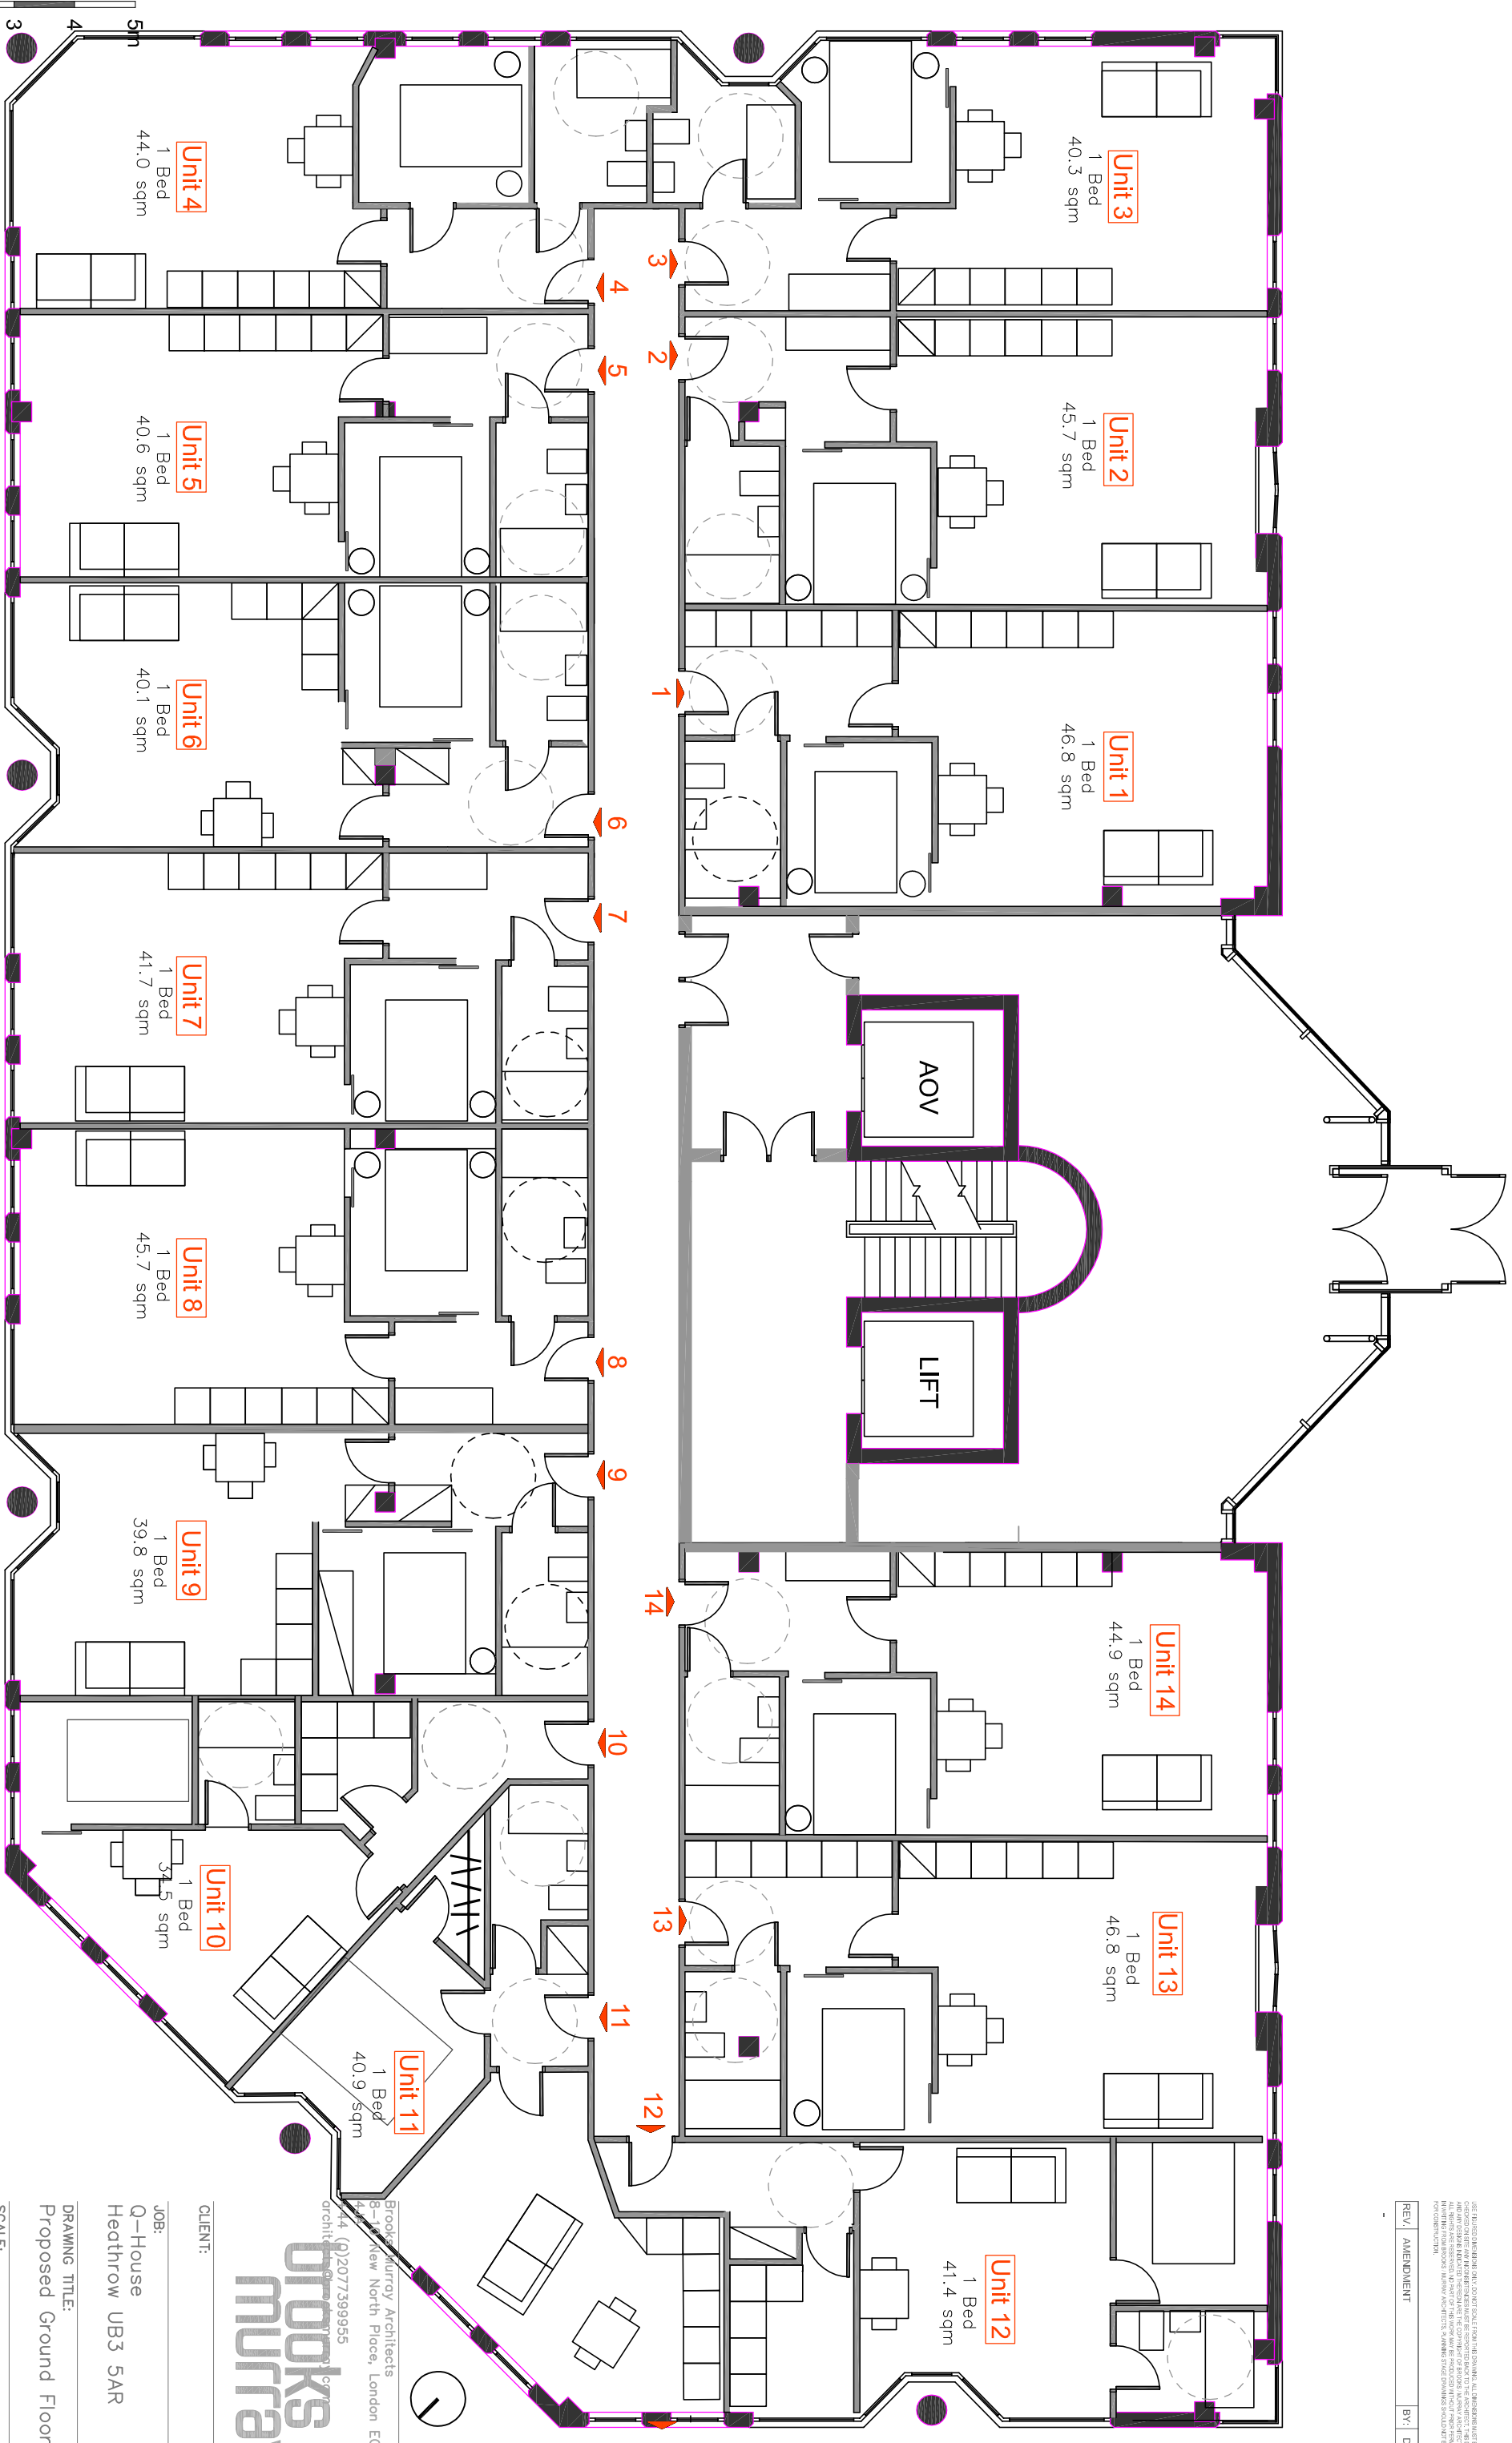

Brooks Murray Architects
8-10 New North Place, London EC2A
4JA

books
murray

CLIENT:

JOB: Q-House
Heathrow UB3 5AR

DRAWING TITLE:
Proposed Ground Floor

SCALE:
1:100 @ A3

DATE: SEP 2016

STATUS:
Planning

DRAWING NUMBER: REV: ISSUED BY:
SK-011 CM

Proposed Ground Floor

1:100 @ A3