


REV.	AMENDMENT	BY:	DATE
------	-----------	-----	------

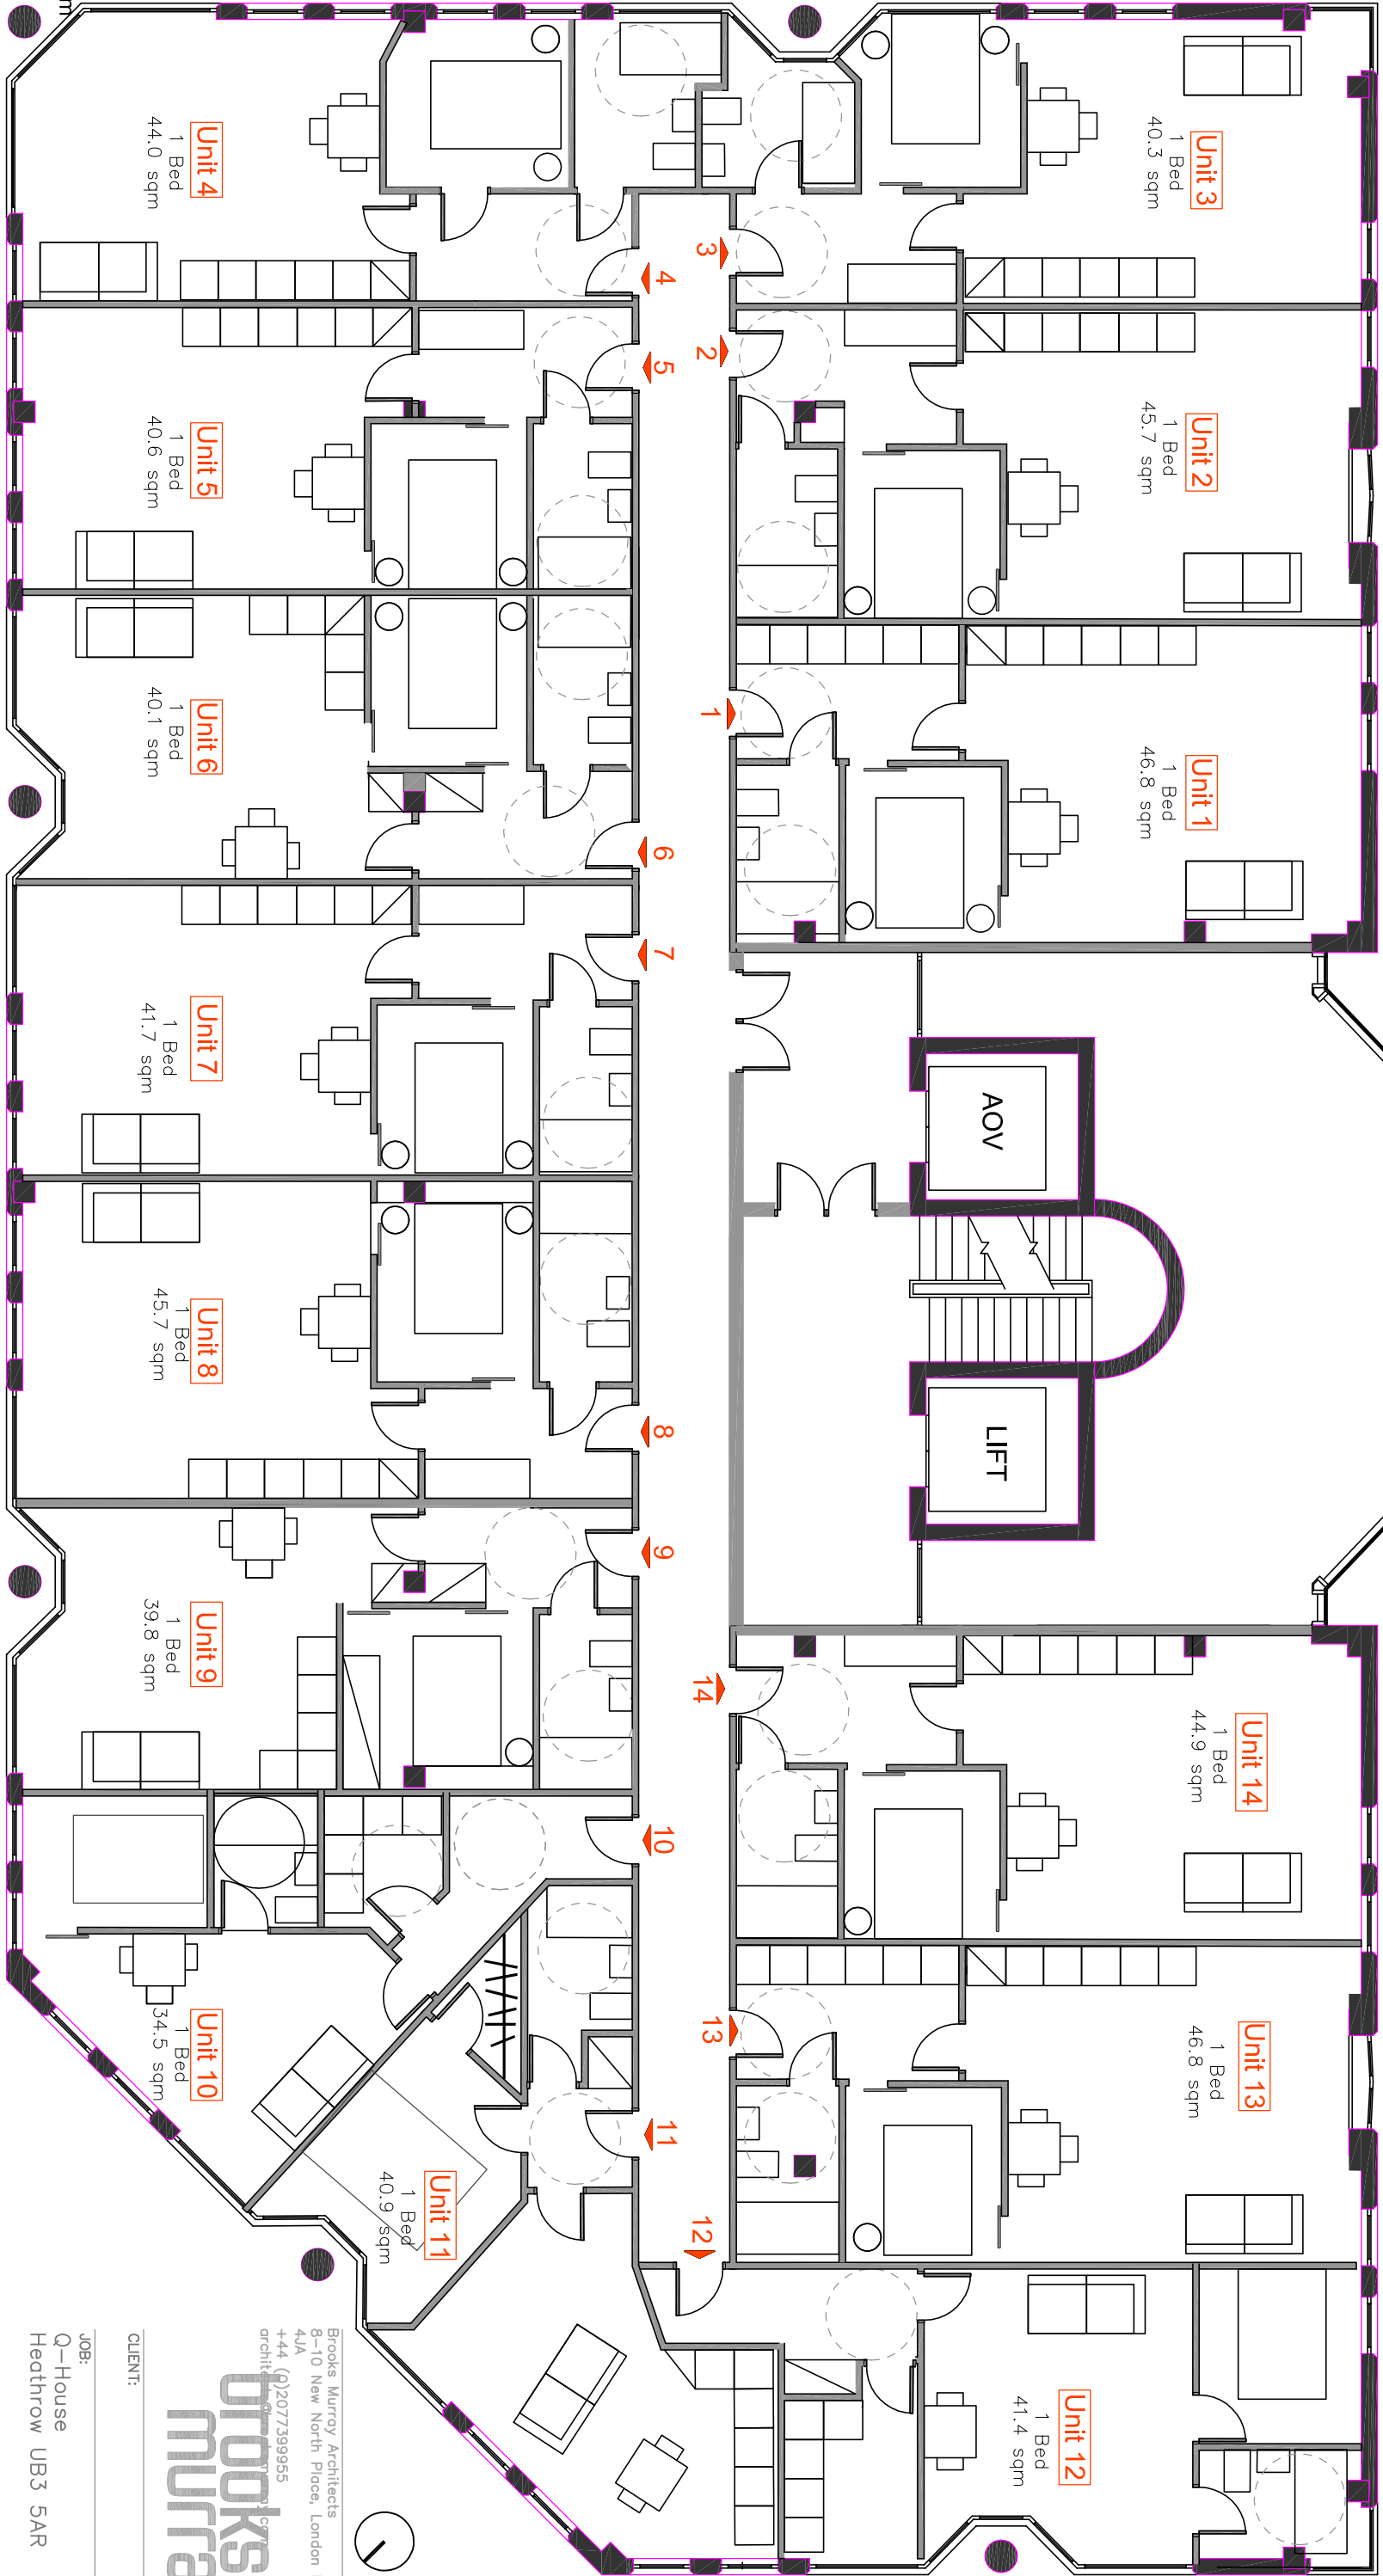

Proposed First Floor
1:100 @ A3

SCALE:	1:100 @ A3
DATE:	SEP 2016
STATUS:	Planning
DRAWING NUMBER:	SK-012
REV:	CM
ISSUED BY:	CM

Brooks Murray Architects
8-10 New North Place, London EC2A
4JA
+44 (0)2077399955
architects@brooks-murray.co.uk

**brooks
murray** architects

CLIENT:
JOB:
Q-House
Heathrow UB3 5AR

DRAWING TITLE:
Proposed First Floor