


USE ALL INFORMATION HEREIN ONLY FOR THE PROJECT AND SITE SPECIFIC. ALL INFORMATION HEREIN IS PROVIDED ON AN "AS IS" BASIS WITHOUT WARRANTY. THE ARCHITECT'S FIRM DISCLAIMS ALL LIABILITY FOR THE INFORMATION. NO PART OF THIS DOCUMENT SHALL BE REPRODUCED OR TRANSMITTED IN ANY FORM OR BY ANY MEANS, ELECTRONIC OR MECHANICAL, INCLUDING PHOTOCOPYING, RECORDING, OR BY ANY INFORMATION STORAGE AND RETRIEVAL SYSTEM, WITHOUT PERMISSION IN WRITING FROM THE ARCHITECT'S FIRM.

REV.	AMENDMENT	BY:	DATE
------	-----------	-----	------

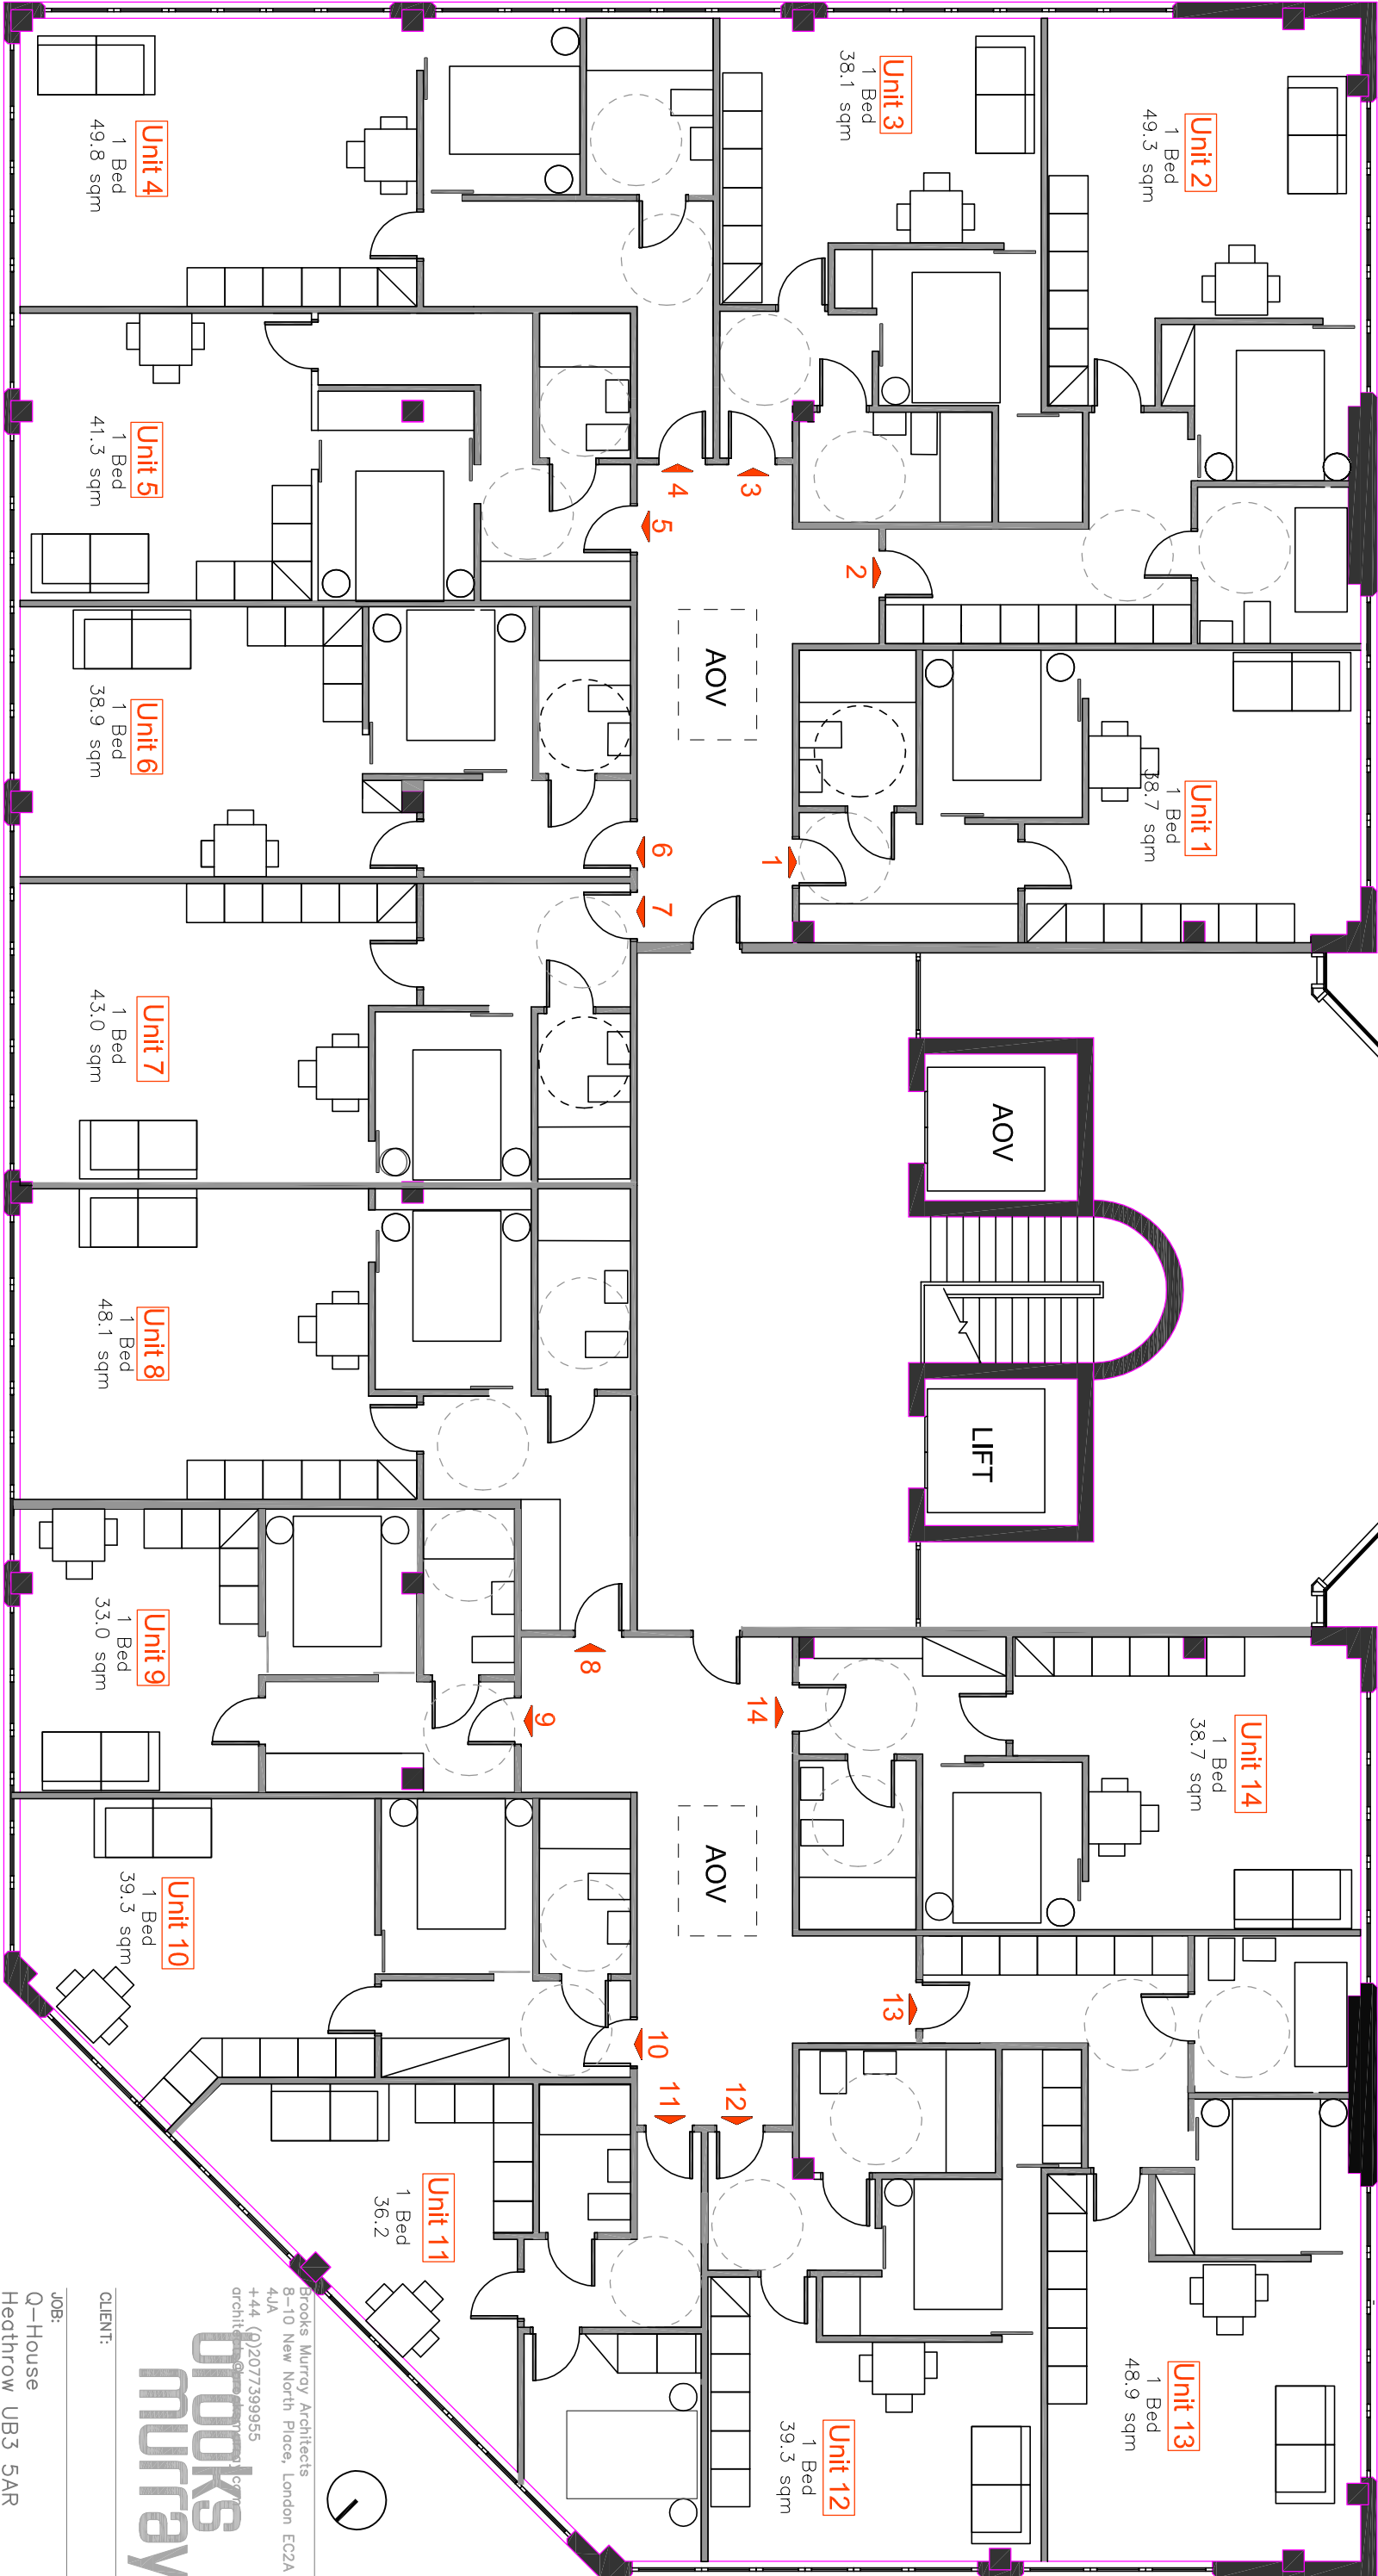

Proposed Second Floor
1:100 @ A3

DRAWING TITLE:
Proposed First Floor

SCALE:
1:100 @ A3

DATE:
SEP 2016

STATUS:
Planning

DRAWING NUMBER: REV: CM
SK-013

Brooks Murray Architects
8-10 New North Place, London EC2A
4JA
+44 (0)2077399955
architects@brooks-murray.com
brooks murray

CLIENT:
Q-House
Heathrow UB3 5AR