


PRE-APPLICATION DISCUSSION PLAN.
SHOWS SIGHT LINES FROM EXISTING BALCONIES
AT NUMBERS 14 AND 17.

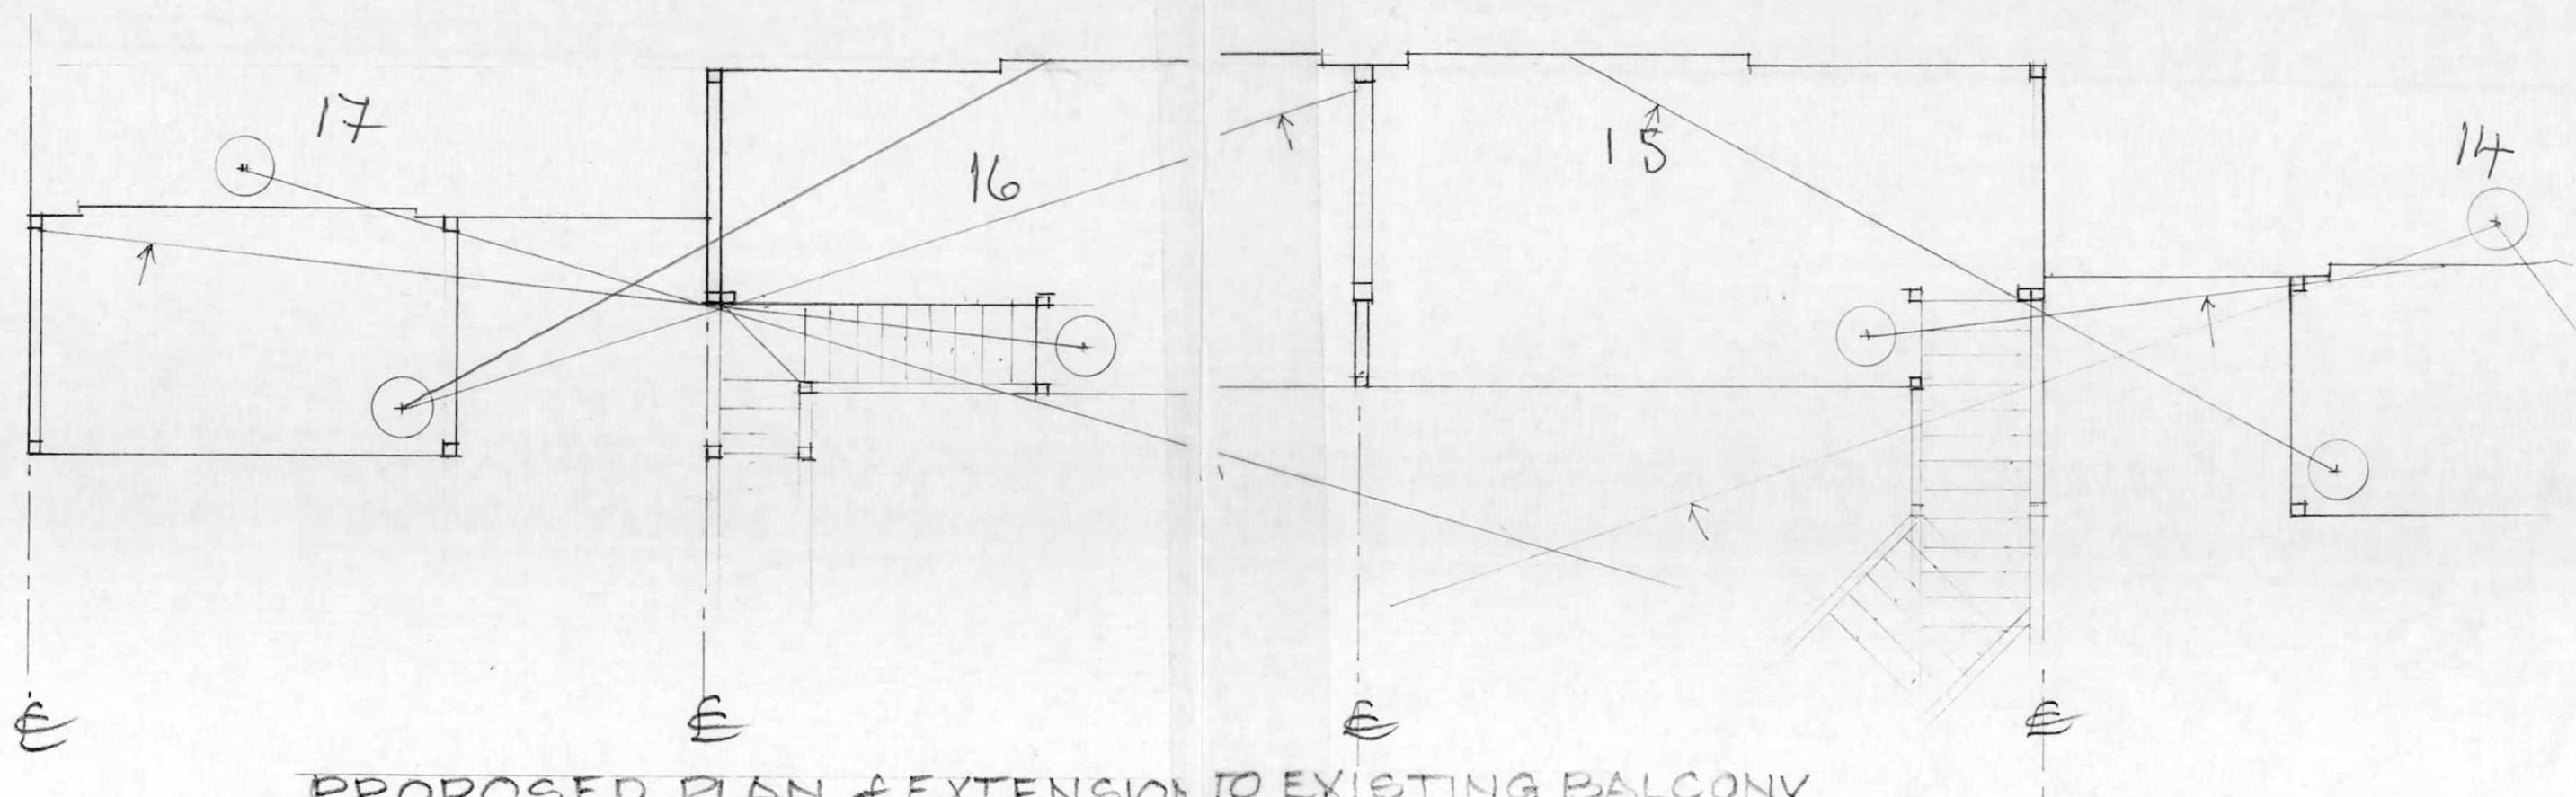

PROPOSED PLAN & EXTENSION TO EXISTING BALCONY.