


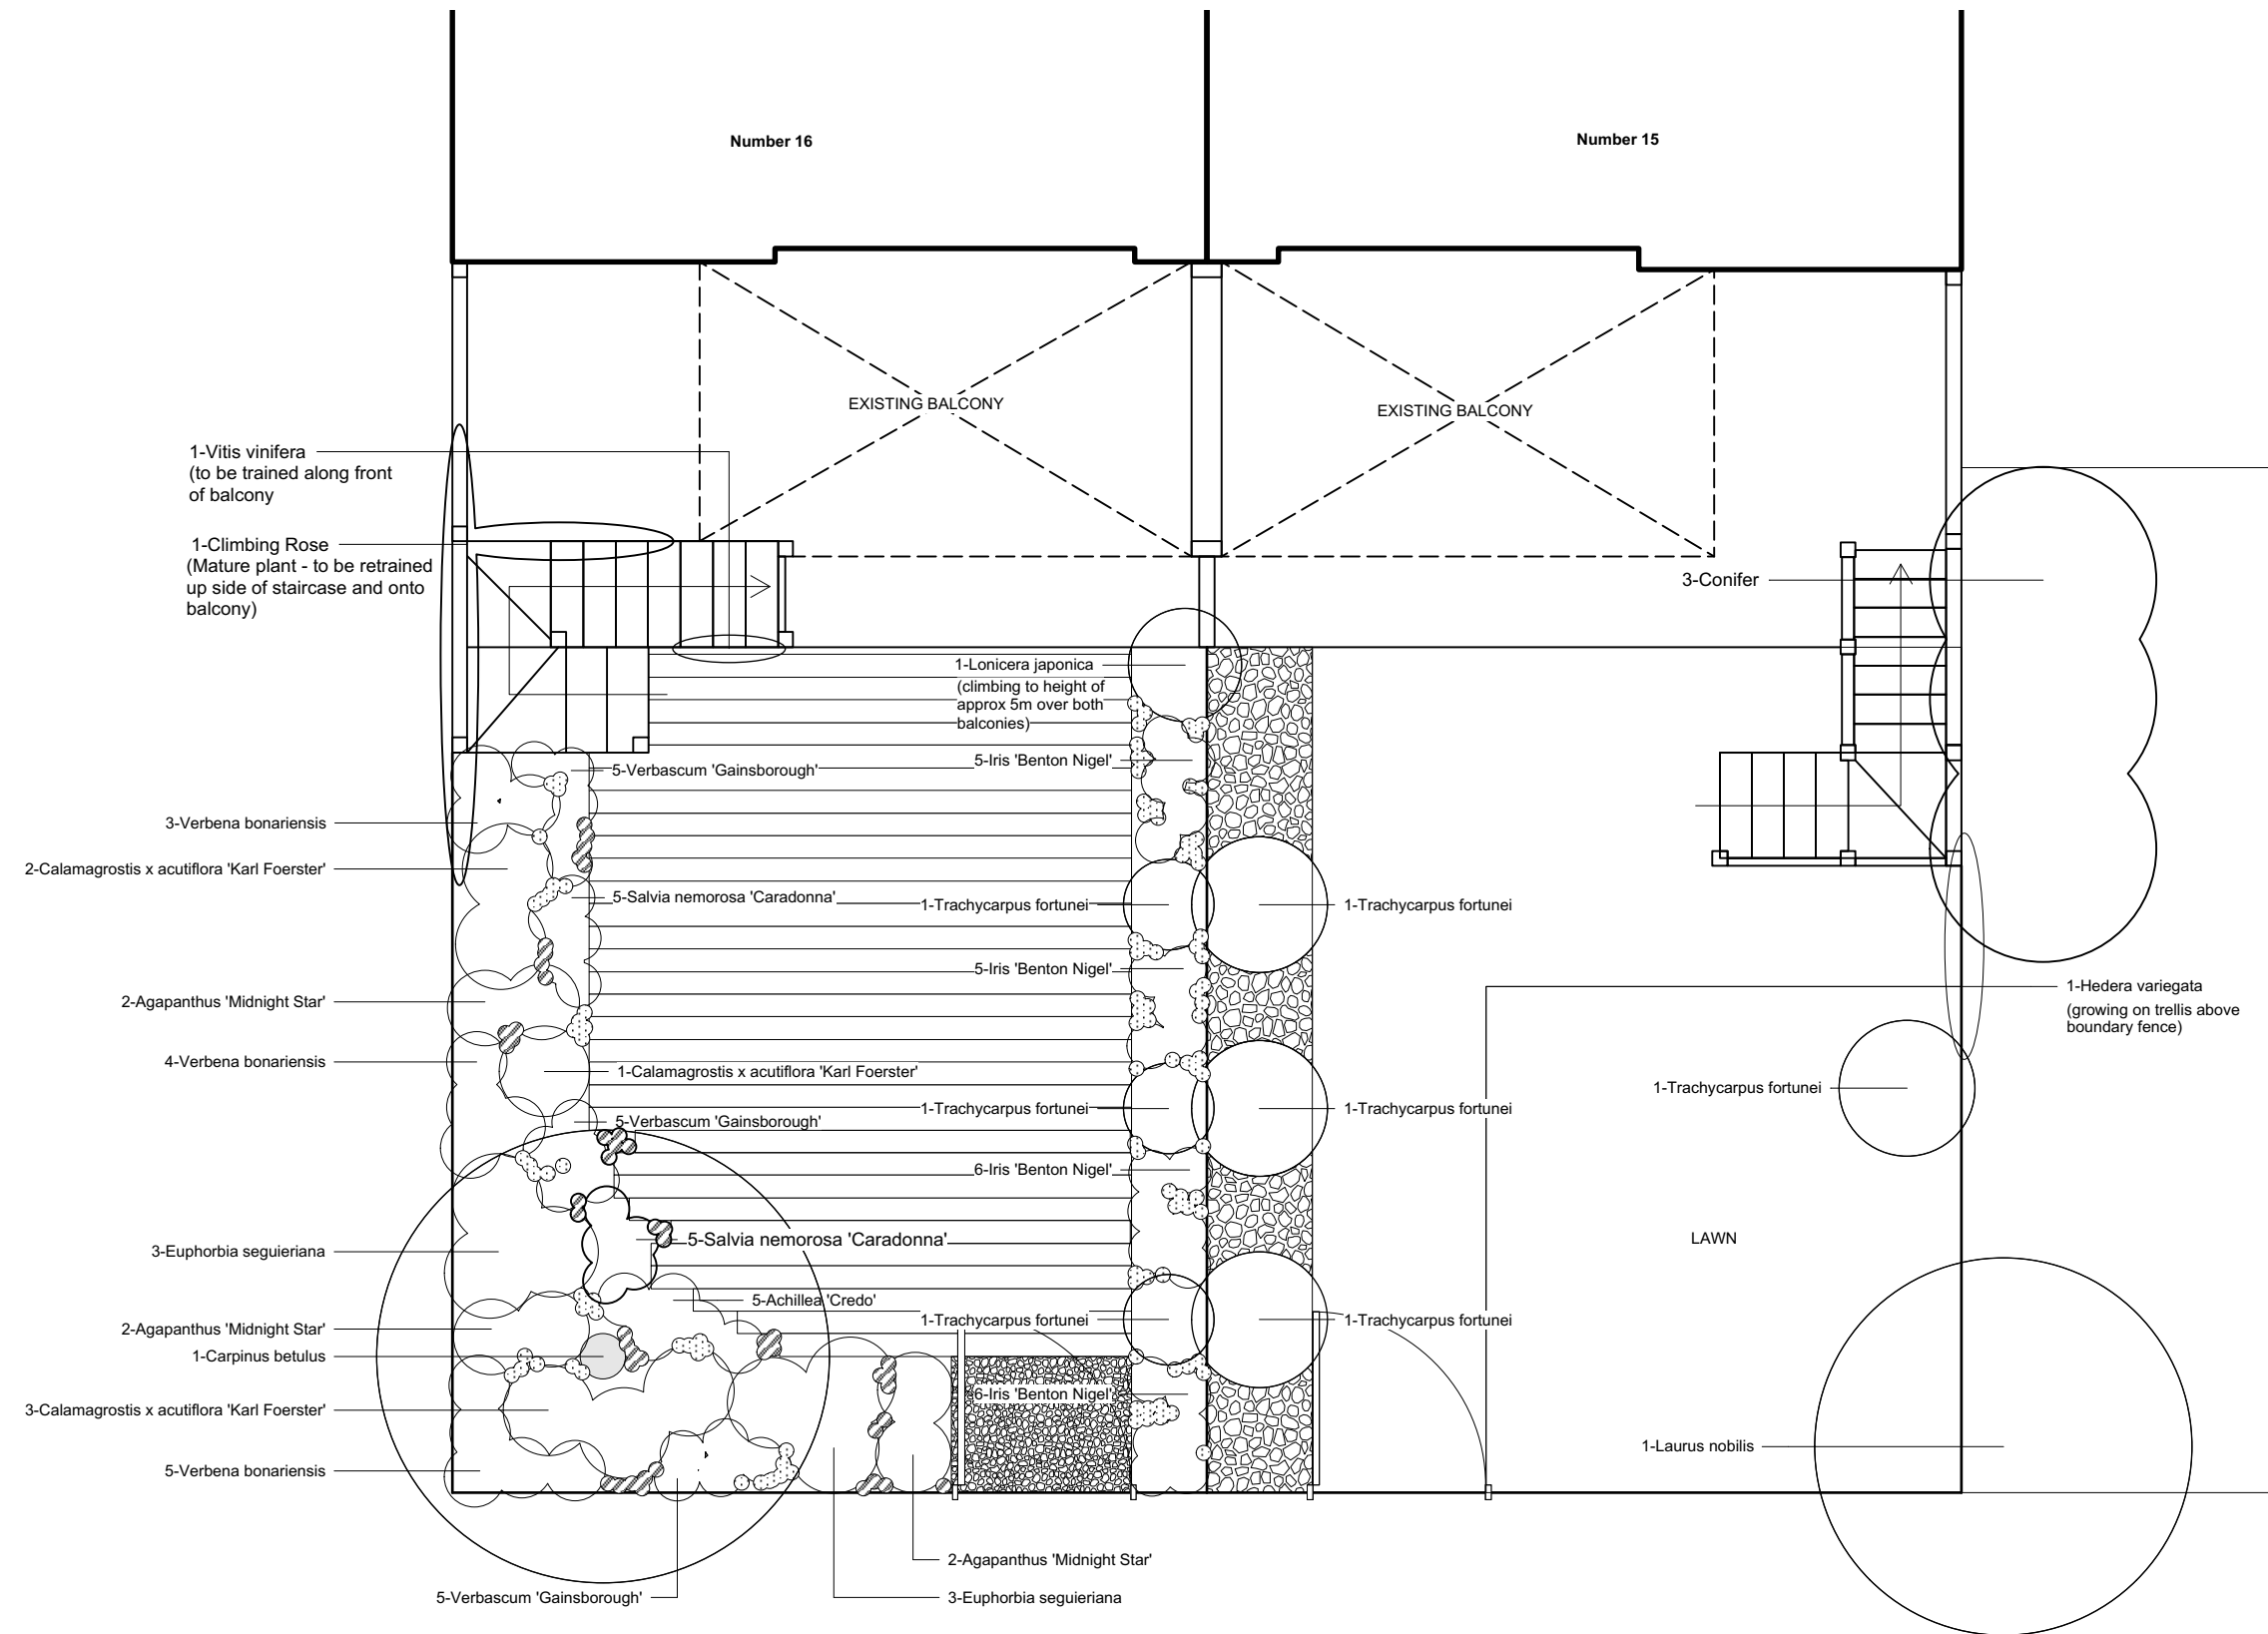

- Proposed Bulb Planting Key**
- ⊕ Allium sphaerocephalon
 - ⊗ Tulipa 'Apricot Beauty' & 'Passionale'

Tom Simpson Garden Design
121 Linwood Close
London
SE5 8UY
t: 07762 608 765
e: tom@tomsimpsondesign.com
w: www.tomsimpsondesign.com

Project	15 & 16 Marina Approach		
Drawing Title	Planting Plan		
Scale @ A3	1:50	DWG No.	001
Date	26/04/2017		