


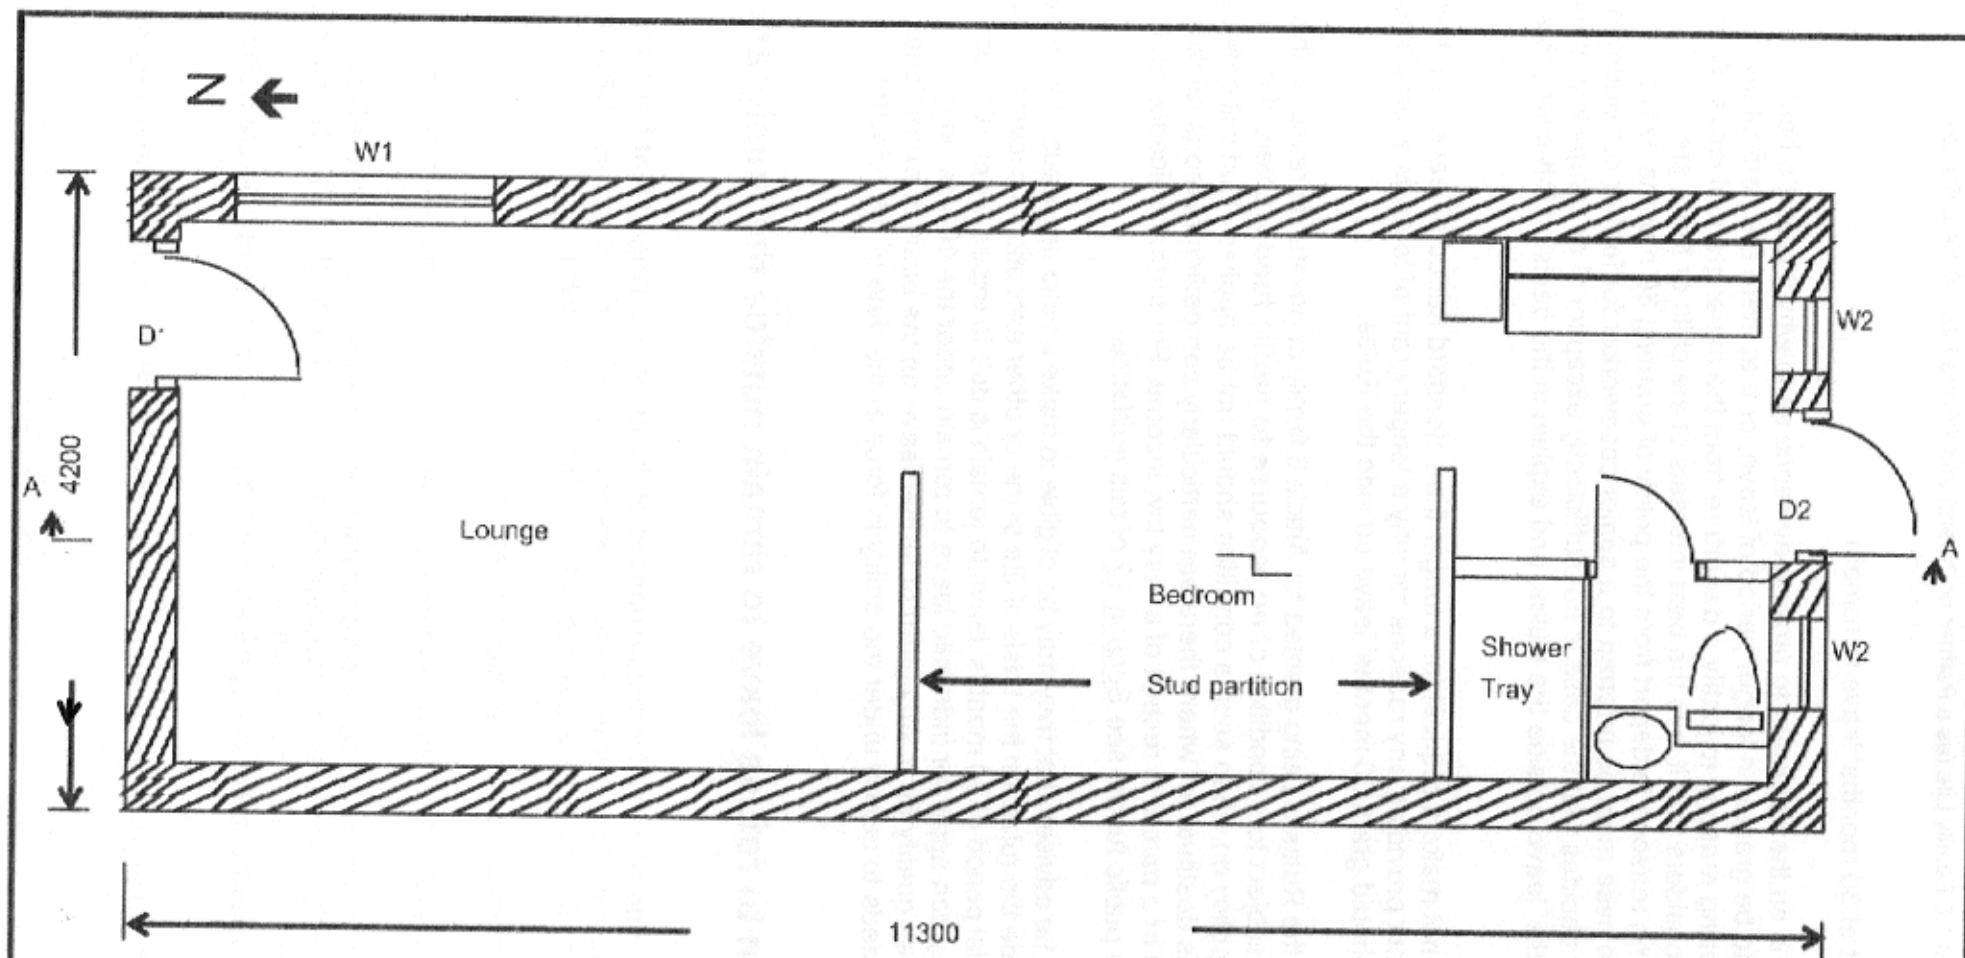

PLAN

82A LABURNUM ROAD, HAYES MDDX

Poly Developments Ltd

Scale 1:50

Date: 15 Oct 2010

Drawing no: LAS 11