


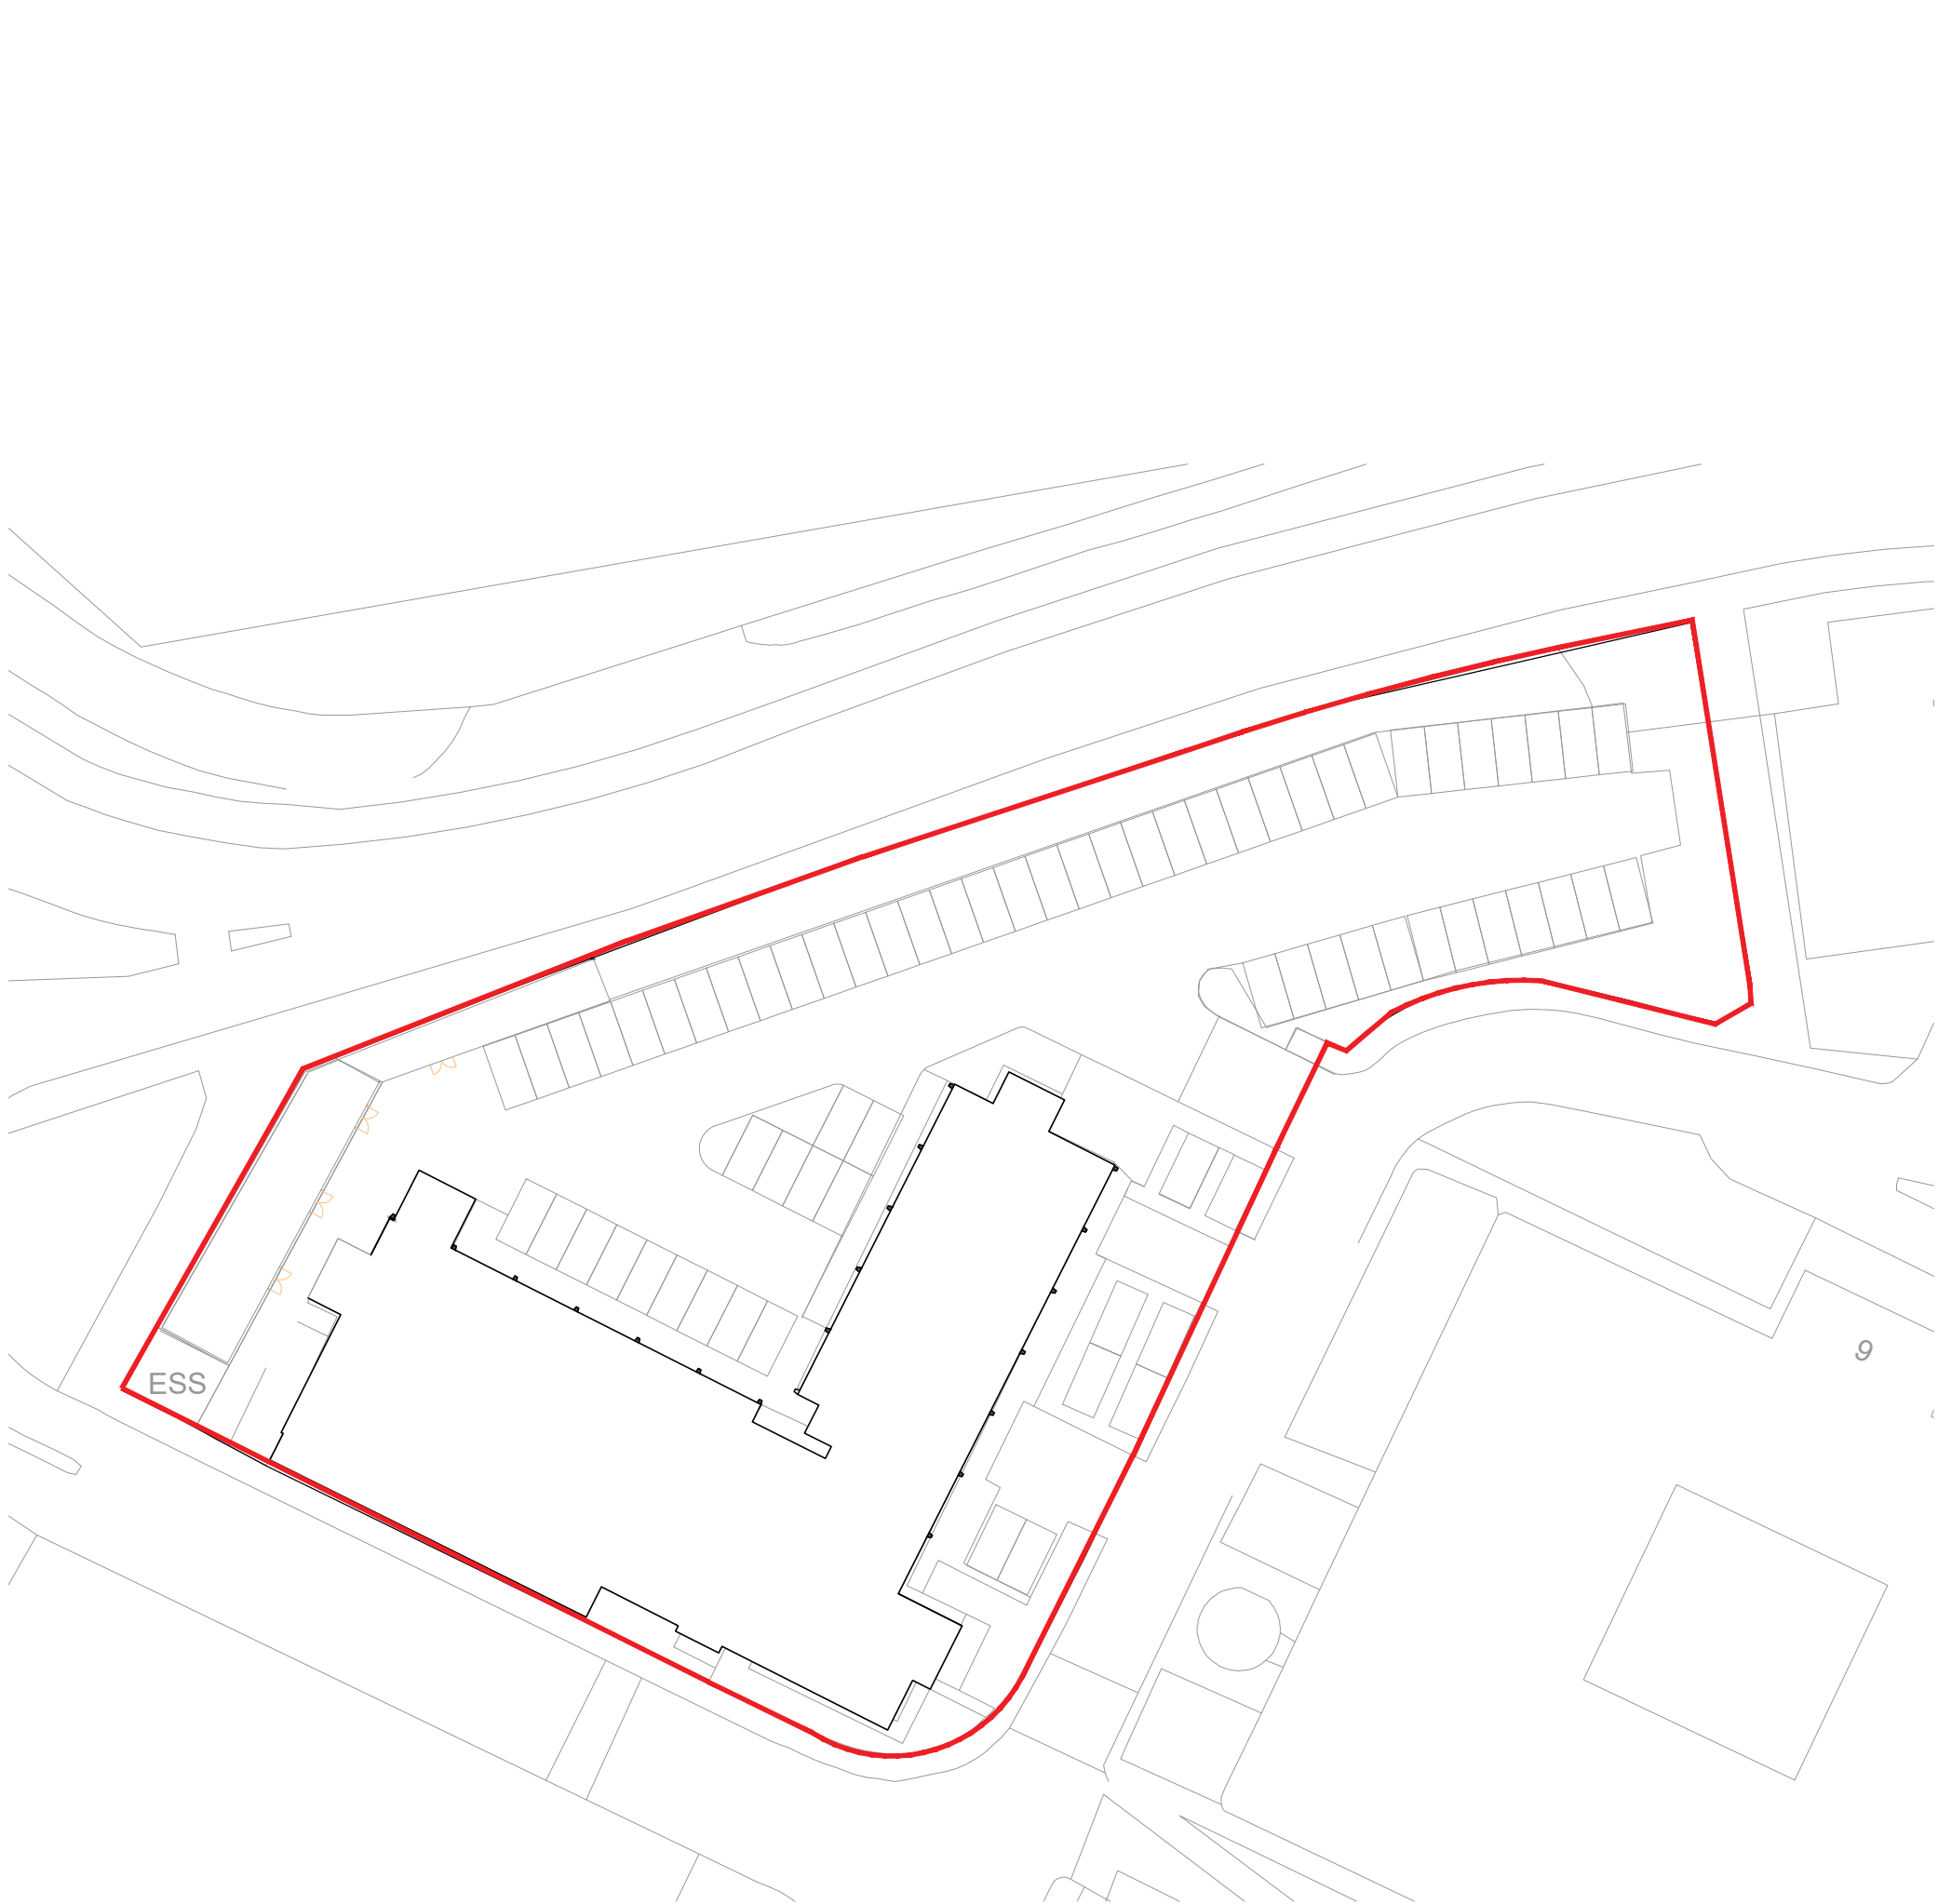

Site Block Plan

Scale 1:500 @ A1




Site Location Plan

Scale 1:1250 @ A1

THIS DRAWING IS THE © COPYRIGHT OF FRONT ARCHITECTURE LTD AND SHOULD NOT BE COPIED WITHOUT PRIOR WRITTEN CONSENT.

CONTRACTORS ARE TO CHECK ALL LEVELS AND DIMENSIONS BEFORE WORK COMMENCES ON SITE AND ANY DISCREPANCIES ARE TO BE REFERRED TO FRONT ARCHITECTURE.

DO NOT SCALE, WORK TO FIGURED DIMENSIONS ONLY.

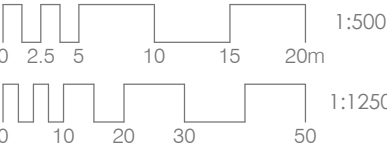

REV.	DATE.	AMENDMENT.	DRAWN.
------	-------	------------	--------

PROJECT.

HYDE PARK HAYES
MILLINGTON ROAD
MIDDLESEX
UB3 4AZ

DRAWING TITLE.

SITE LOCATION AND BLOCK PLAN

CLIENT.

SHAVIRAM HYDE LIMITED

DRAWN.	PROJECT NO.	DRAWING NO.
GR.	21.602	208
CHECKED.	SCALE. 1:500@A1	

DATE.	REVISION.
17-MAY-2021	P1