


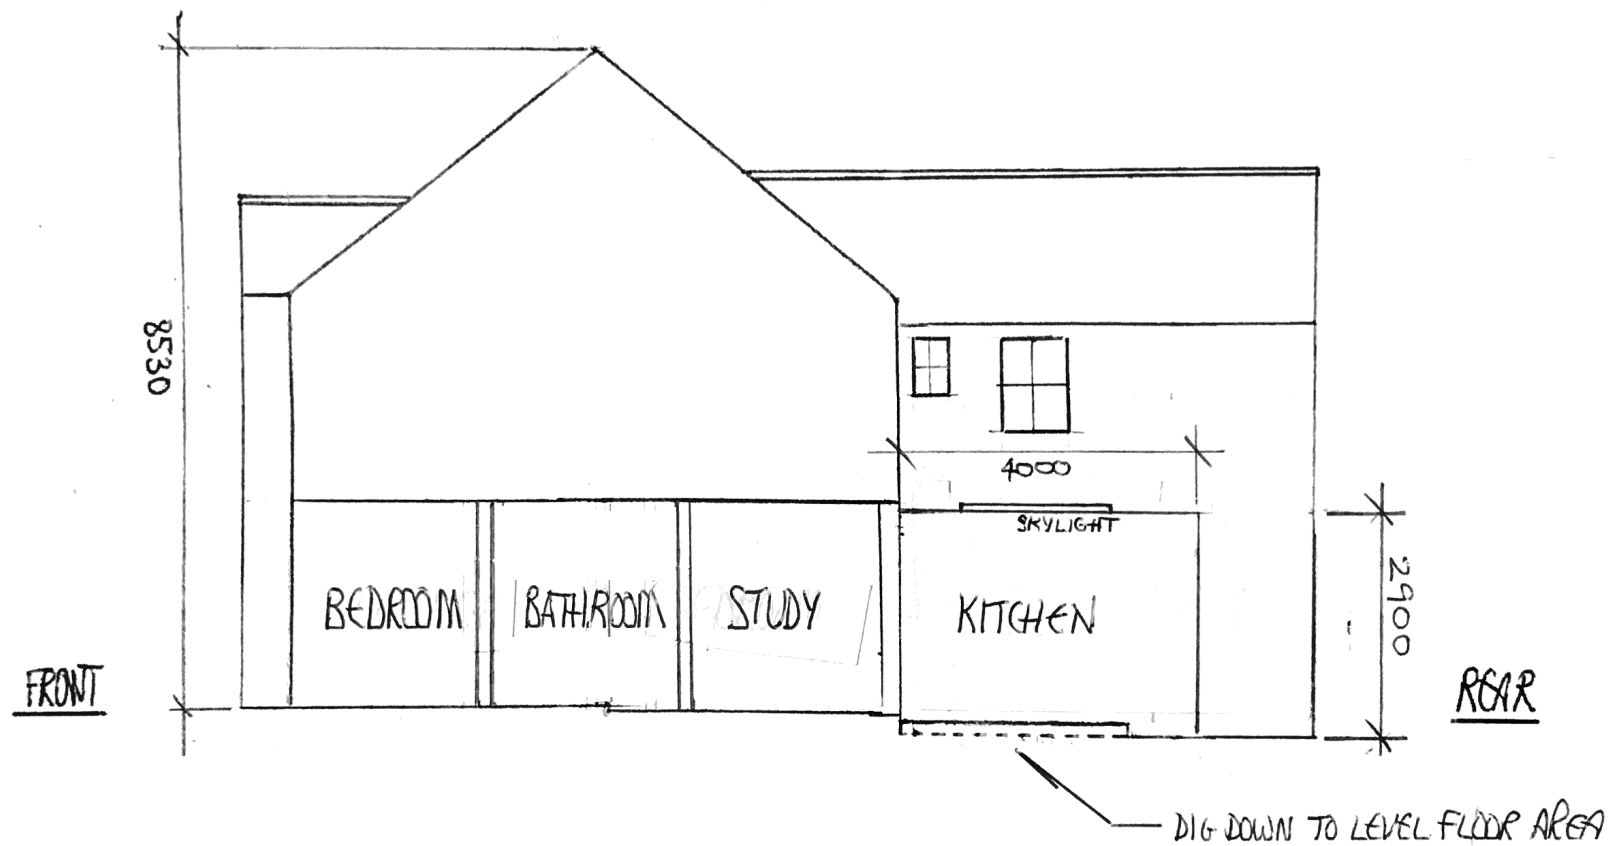

PROPOSED | GROUND FLOOR FLAT

SCALE
1:100
@ A4

14 ROFANT ROAD
HA6 3BE

SIDE ELEVATION
SECTION A-A

PC.

27-01-17

Rev A