


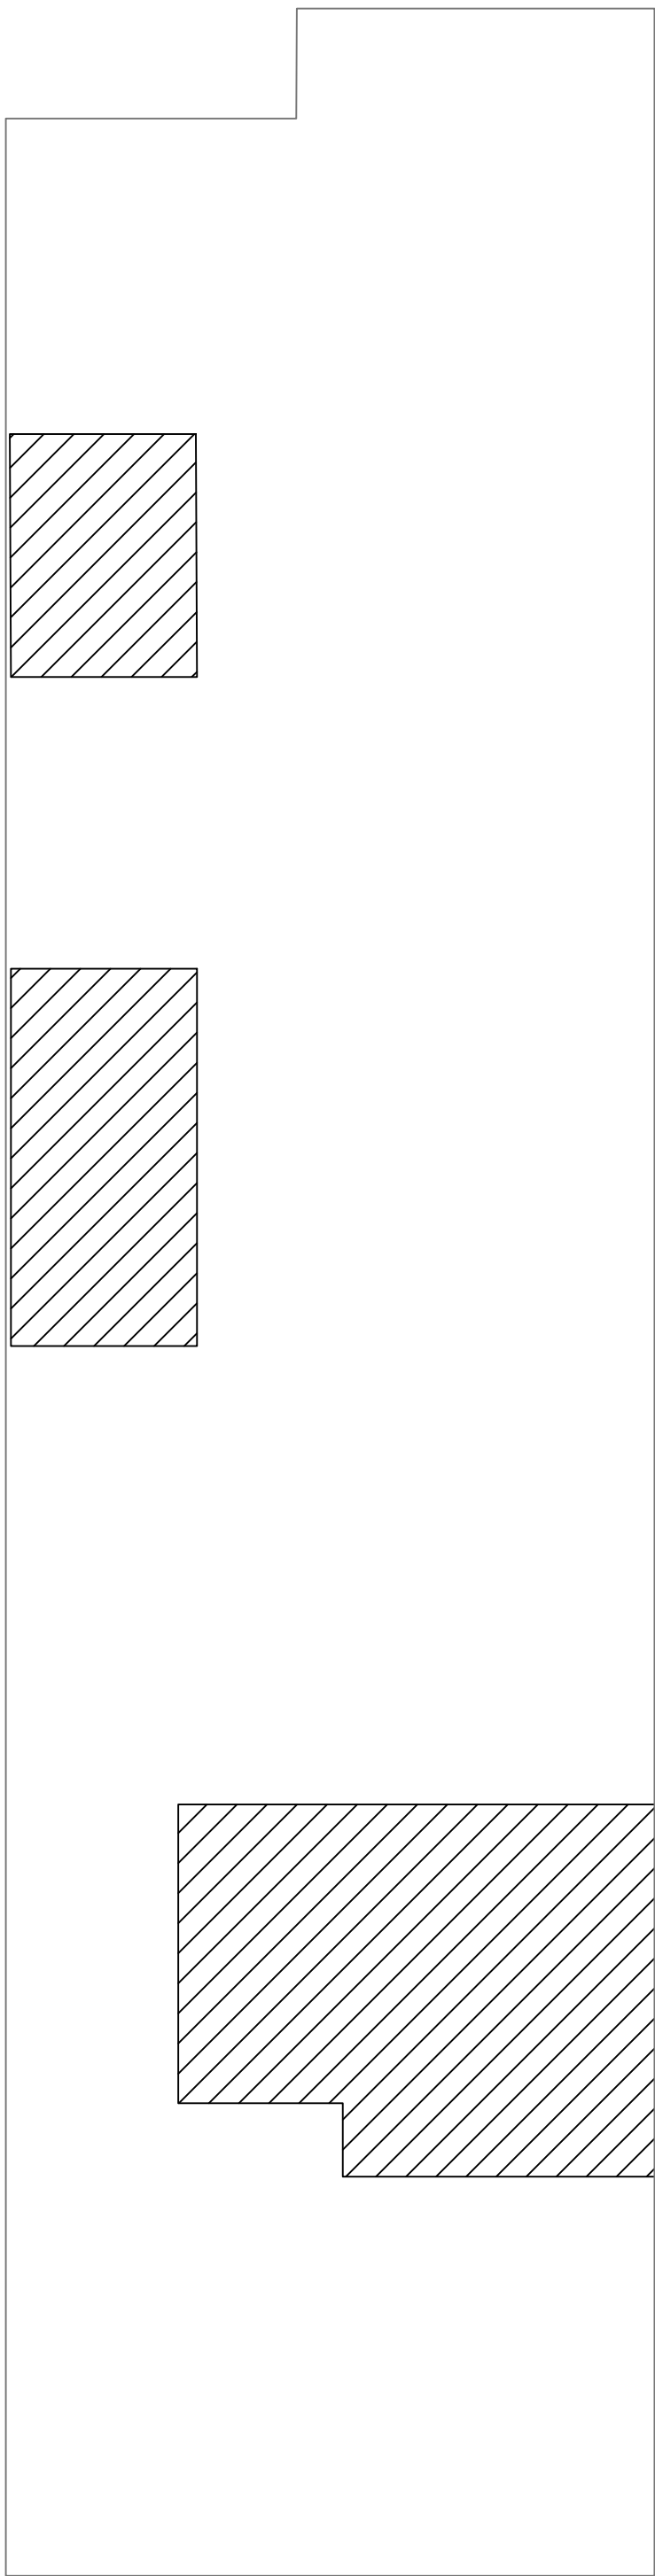


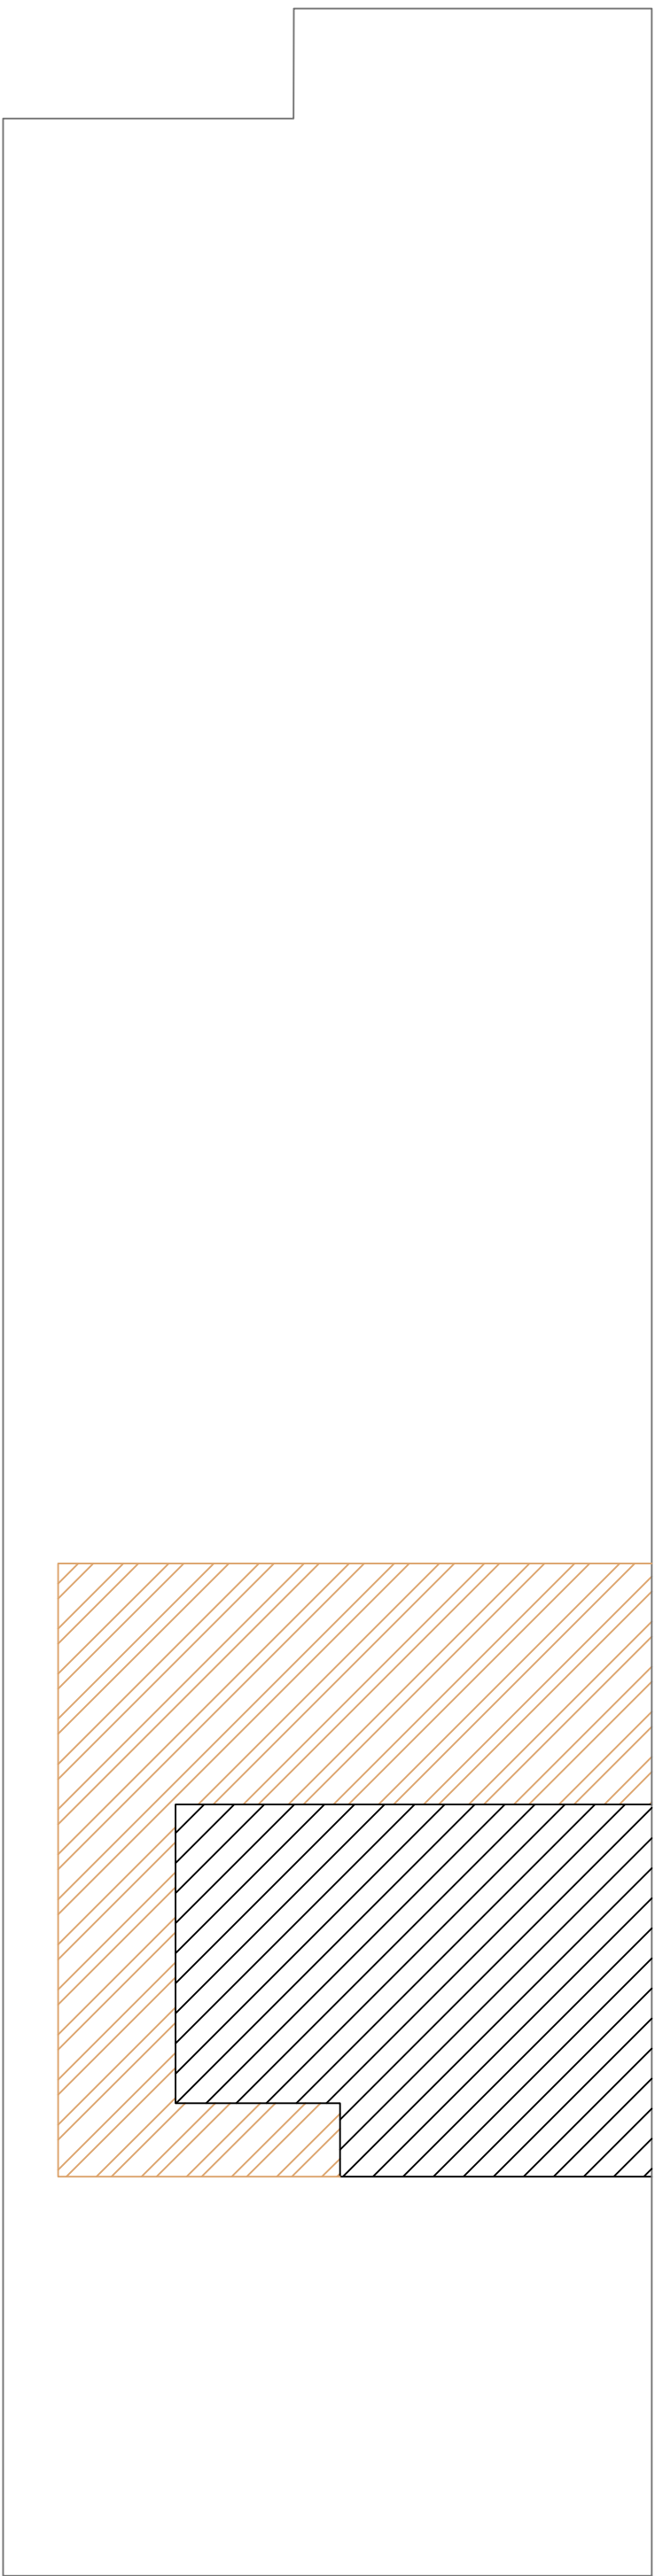

EXISTING BLOCK PLAN

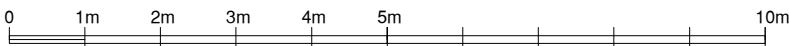

PROPOSED BLOCK PLAN

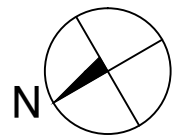

PLANNING DRAWINGS ONLY

 STUDIO CAD PROJECTS Architectural Designers TEL: 01793 581 181 E-mail: scp.projects@onet.eu	
PROJECT: 186 CENTRAL AVENUE UB3 2DE BLOCK PLANS	
SCALE: 1:50 (A0) 1:100 (A3) DATE: NOV 2016	PROJECT No: 2161112-2
THIS DRAWING MUST NOT BE REPRODUCED, MULTPLIED OR SUBMITTED TO THE INSPECTION OF THIRD PARTIES WITHOUT OUR PRIOR PERMISSION. ALL DIMENSIONS TO BE CHECKED AND VERIFIED ON SITE	