




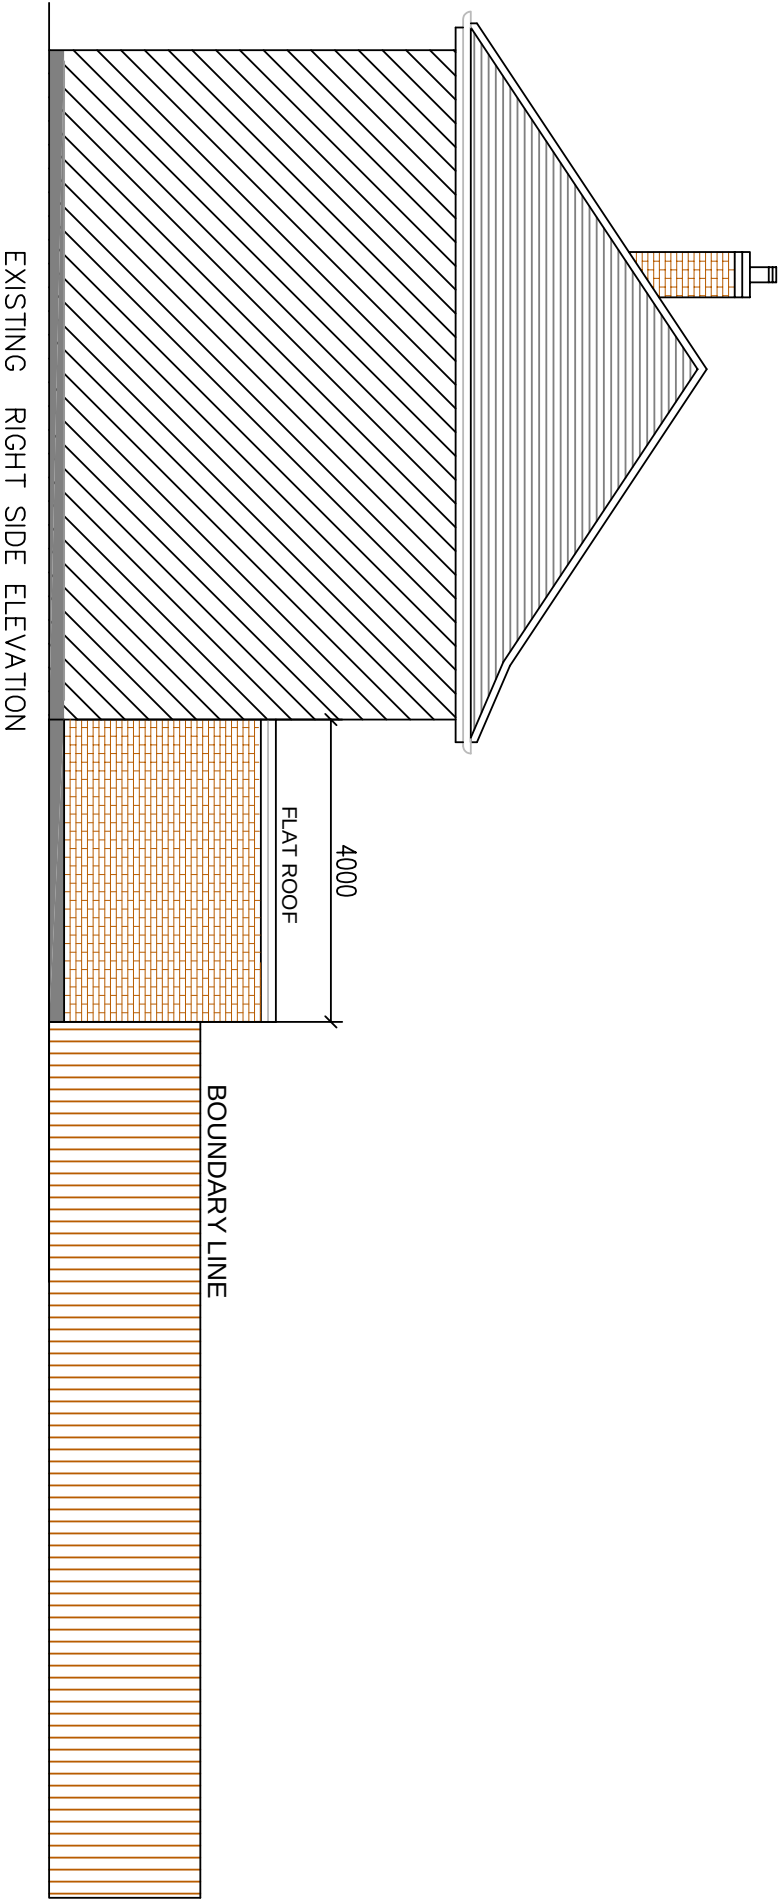

- Please note:
- 1- All the dimension in mm
 - 2- Door and window UPVC
 - 3- Brick to be finish and match the Existing wall
 - 4- Roof- to finished in flat roof

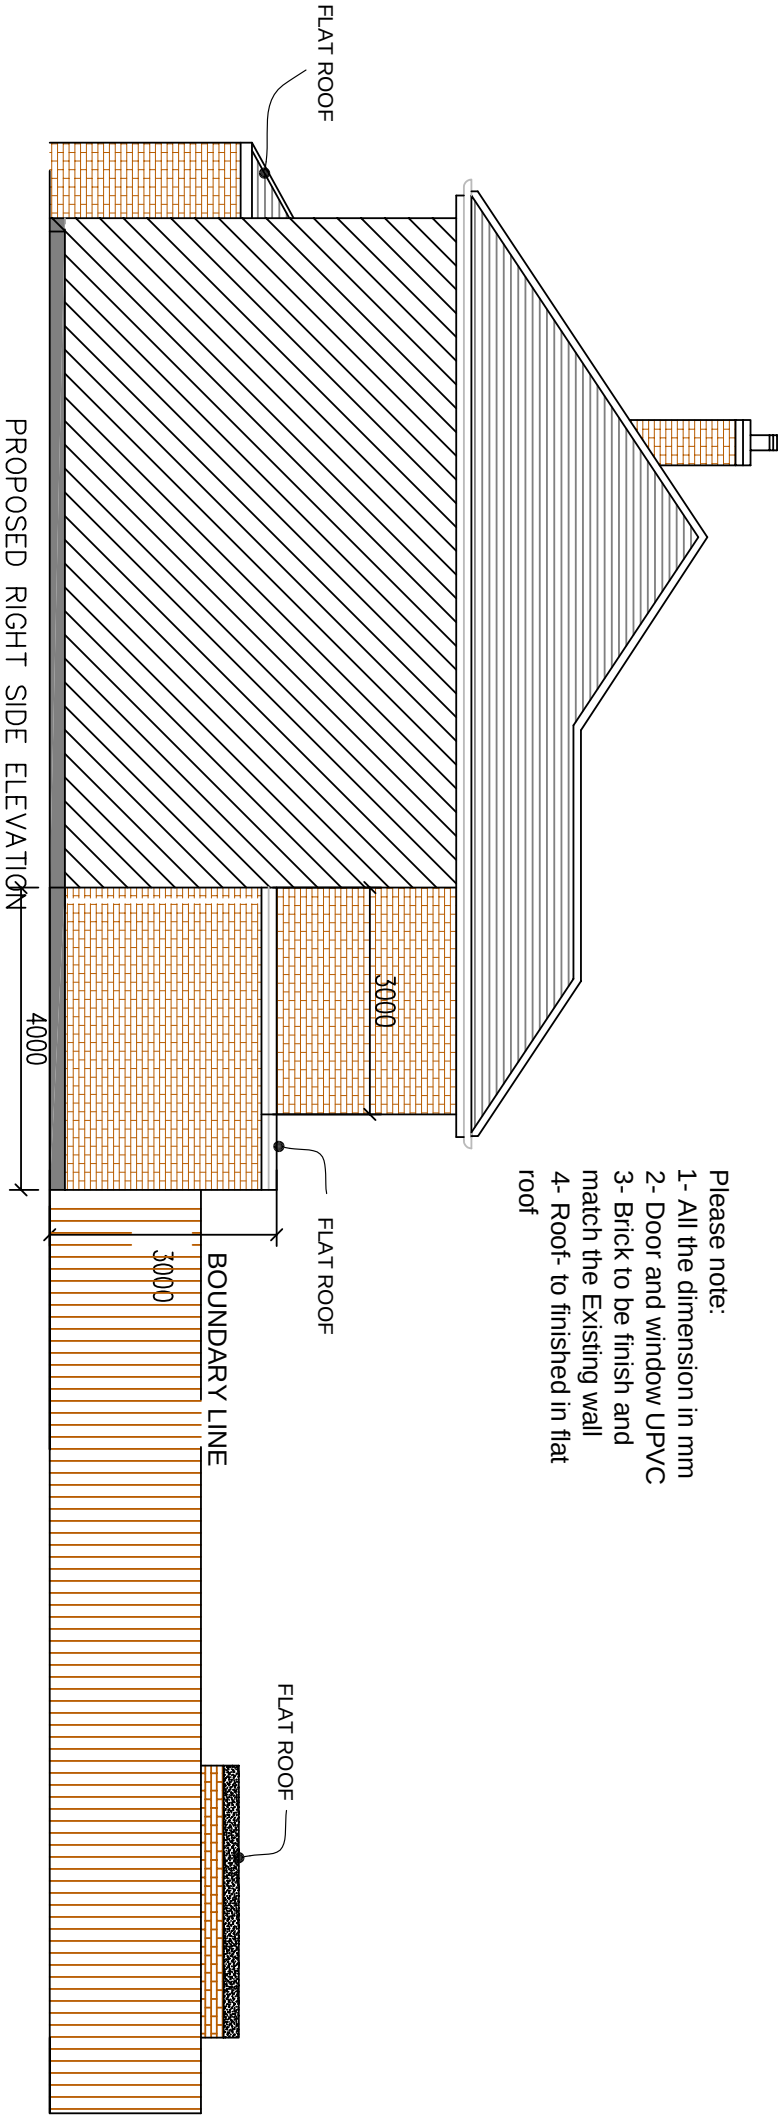

SCALE: 1:100

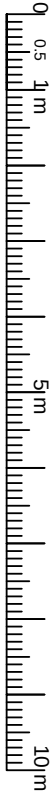

ENGINEERING CONSTRUCTION DESIGN LTD 9 LIBERTY CENTRE MOUNT PLEASANT, HA0 1TX ENGINEERING CONSTRUCTION DESIGN LTD E.fahir@eng-constructiondesign.com Mob:07507484719			PROJECT		DRAWING TITLE		SITE ADDRESS		DRAWINGS RECORD			REVISION REC			GEN DETAILS		SHEET NO 68A3
ERECTION FIRST FLOOR REAR EXTENSION			EXISTING & PROPOSED RIGHT SIDE ELEVATION		77 WILLOW TREE LANE HAYES UB4 9BL		ISSUE TO	NO	DATE OF ISSUE	NO	DATE	NO	DATE	SCALE: DRAWING NO:			
							CLIENT	1	24-02-2017	6	04-05-2017			1:100 & A3 ECDL/H/01736			
							PL OFFICE	1	24-02-2017					DATE:	28-02-2017		
							B R OFFICE	1	28-02-2017								