

Please note:
1- All the dimension in mm
2- Door and window UPVC
3- Brick to be finish and
match the Existing wall
4- Roof to match Existing

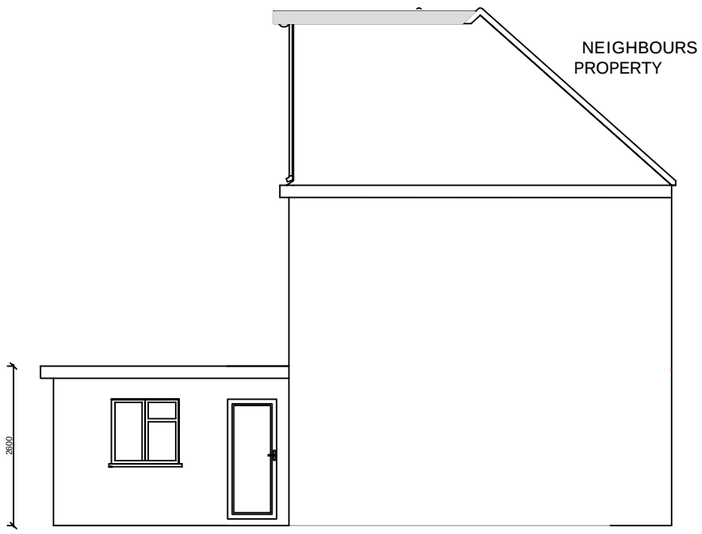


EXISTING SIDE ELEVATION B

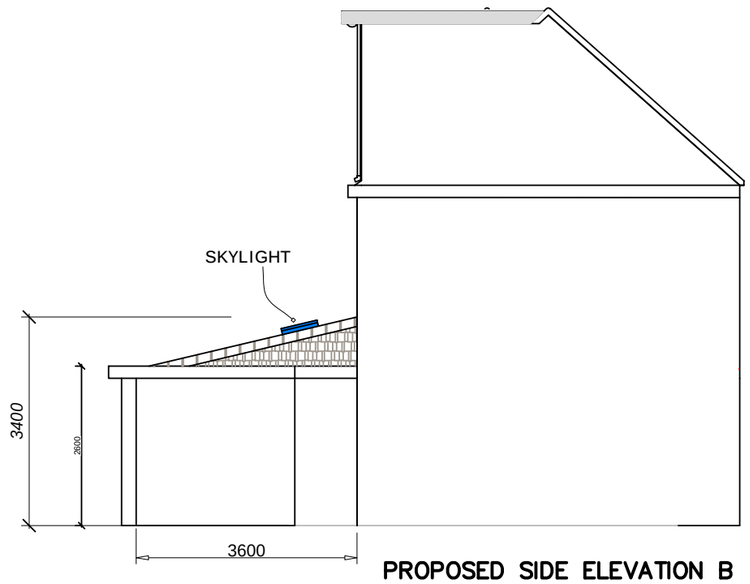


PROPOSED SIDE ELEVATION B

Engineering Construction Design Ltd
ENGINEERING CONSTRUCTION
DESIGN LTD
9 LIBERTY CENTRE
MOUNT PLEASANT,
HA0 1TX
E:fahir@eng-constructiondesign.com
Mob:07507484719

| PROJECT | DRAWING TITLE | SITE ADDRESS |
|---|---|---|
| SINGLE STOREY REAR EXTENSION PITCHED ROOF WITH TWO SKYLIGHT | PROPOSED SIDE ELEVATION B | 121 VIOLET AVENUE HILLINGDON UB8 3TP |

DRAWINGS RECORD

| ISSUE TO | NO | DATE OF ISSUE |
|---|---|---|
| CLIENT | 1 | 01-07-2019 |
| PL OFFICE | 1 | 01-07-2019 |
| B R OFFICE | 1 | 05-07-2019 |

REVISION REC

| NO | DATE | NO | DATE |
|---|---|---|---|
| | | | |
| | | | |
| | | | |

GEN DETAILS

SCALE: 1:100 & A 3
DRAWING NO: ECDL/H/ 03022/4
DATE: 05-07-2019

SHEET NO

4 &A3