

Please note:
1- All the dimension in mm
2- Door and window UPVC
3- Brick to be finish and match the Existing wall
4- Roof to match Existing

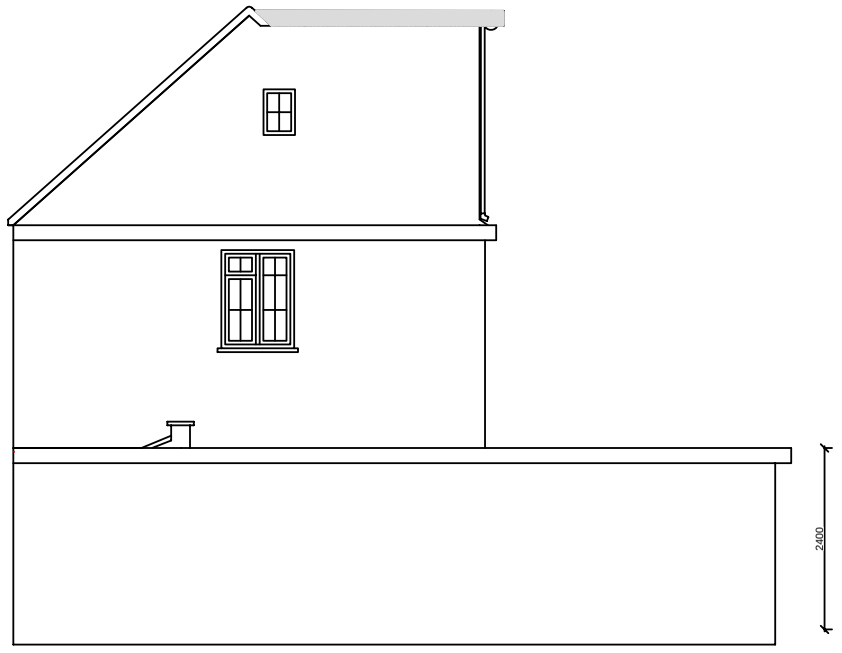

EXISTING SIDE ELEVATION A

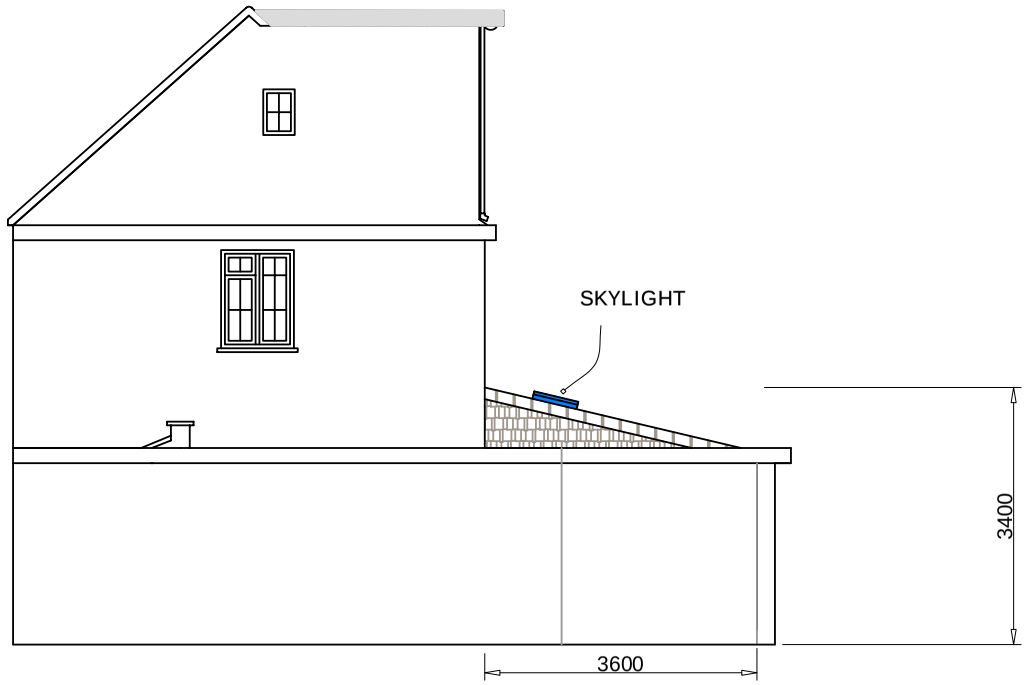

PROPOSED SIDE ELEVATION A

SCALE: 1:100



Engineering Construction Design Ltd
ENGINEERING CONSTRUCTION DESIGN LTD
9 LIBERTY CENTRE
MOUNT PLEASANT,
HA0 1TX
E:fahir@eng-constructiondesign.com
Mob:07507484719

PROJECT	DRAWING TITLE	SITE ADDRESS
SINGLE STOREY REAR EXTENSION PITCHED ROOF WITH TWO SKYLIGHT	PROPOSED SIDE ELEVATION A	121 VIOLET AVENUE HILLINGDON UB8 3TP

DRAWINGS RECORD

ISSUE TO	NO	DATE OF ISSUE
CLIENT	1	01-07-2019
PL OFFICE	1	01-07-2019
B R OFFICE	1	05-07-2019

REVISION REC

NO	DATE	NO	DATE

GEN DETAILS

SCALE: 1:100 & A 3
DRAWING NO: ECDL/H/ 03022/3
DATE: 05-07-2019

SHEET NO

3 &A3