



Sign Fitted To Existing 'Billboard'

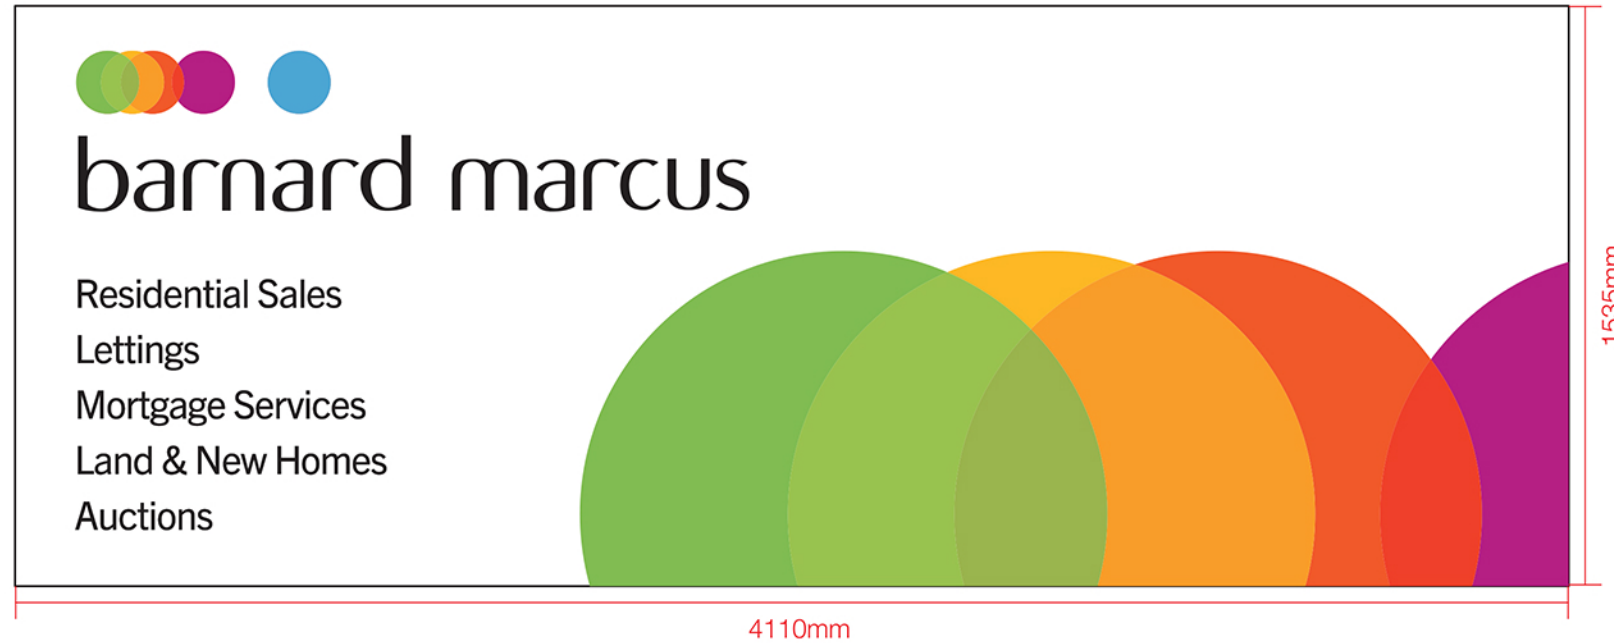

Cross-section (NTS)

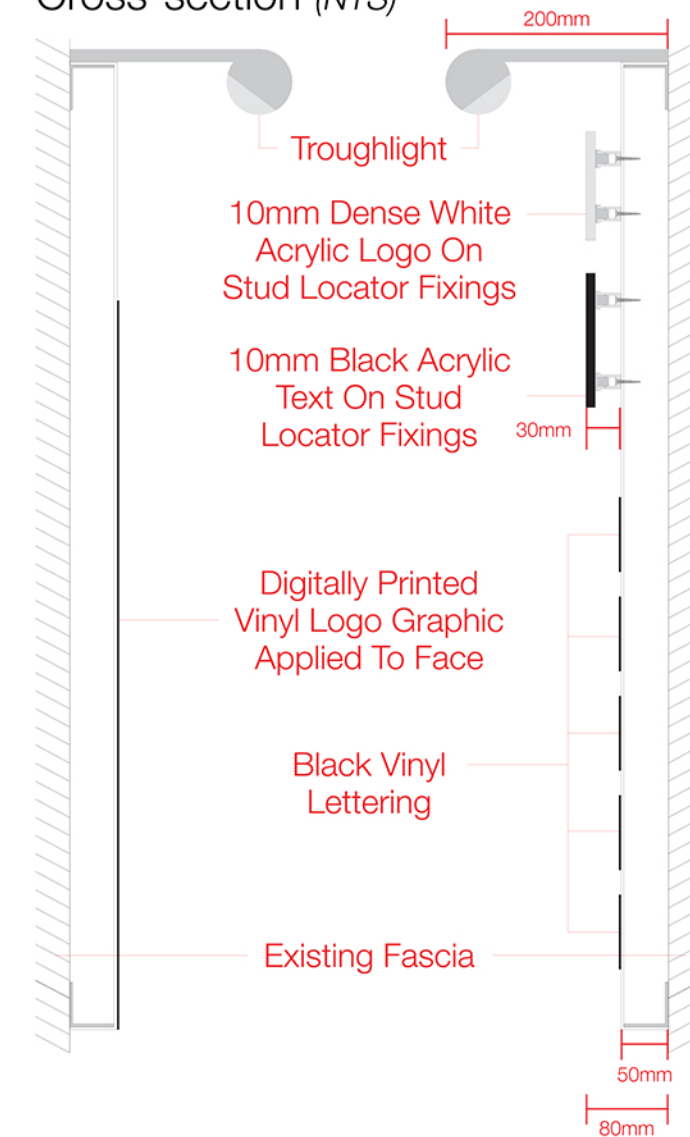

This drawing is for illustration purposes only to indicate an impression of the completed signage and should only be viewed as a guide. This drawing and design is the copyright of insign and must not be copied in whole or in part without prior consent in writing.

Client. Sequence

Title. Barnard Marcus, Cold Harbour Lane, Hayes

Date. 12th may 2017

Drawn By. DS

Drawing Ref. Planning Drawings

Scale. N/A

insign corporate branding throughout the uk
signage & digital imaging



t: 0114 2424981 - w: www.insign.co.uk

head office: insign limited, Unit C1a. Parkway Industrial Estate Nunnery Drive Sheffield S2 1TA.