

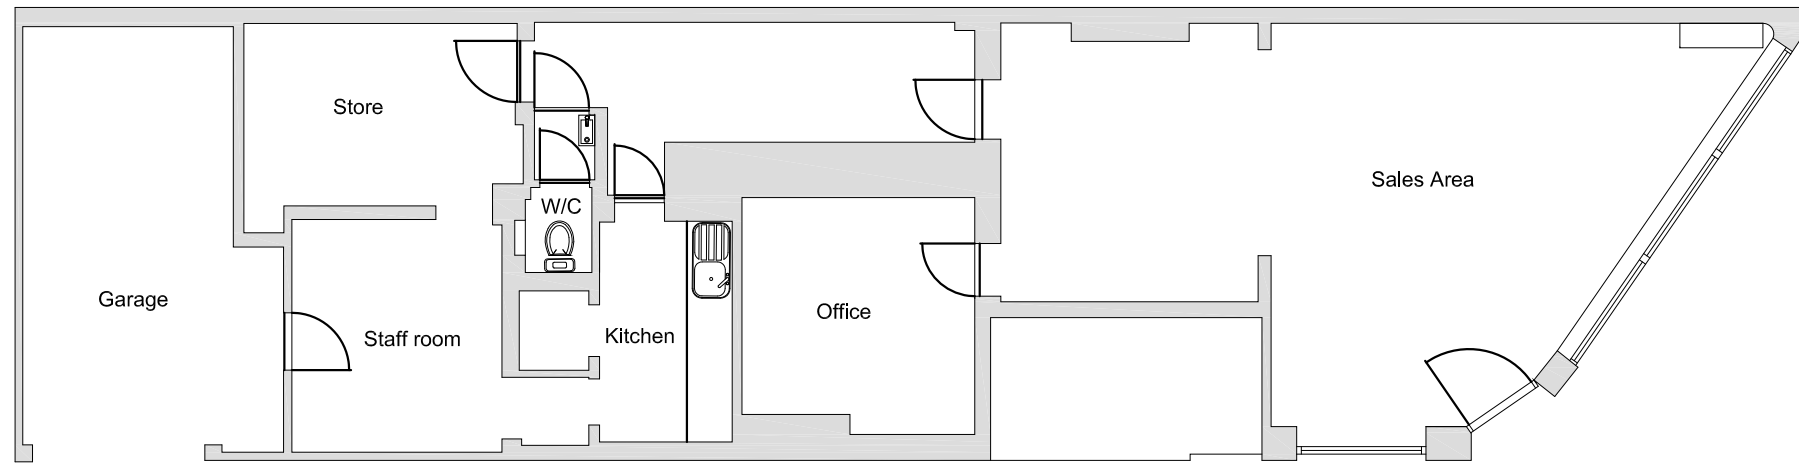


## EXISTING LAYOUT

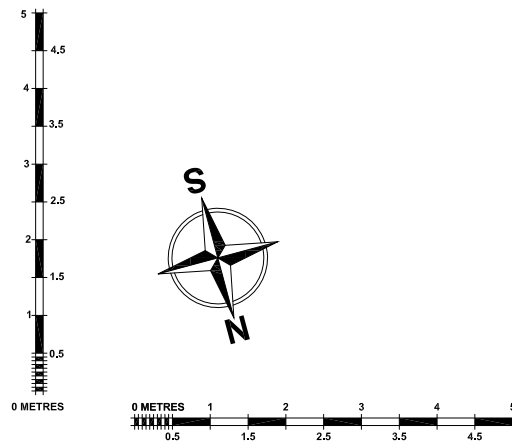

## PROPOSED LAYOUT

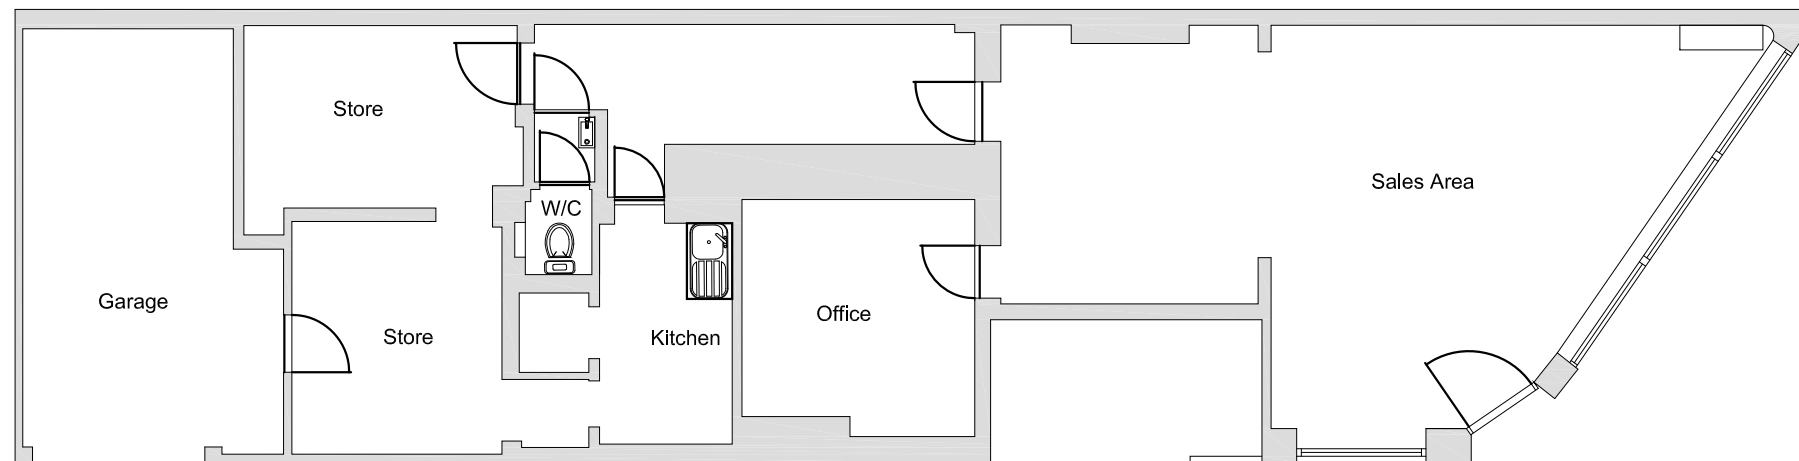

|           |   |    |                   |    |                                                             |                 |                                                                              |                      |   |             |                 |
|-----------|---|----|-------------------|----|-------------------------------------------------------------|-----------------|------------------------------------------------------------------------------|----------------------|---|-------------|-----------------|
| REVISIONS |   | .. | ###<br>###<br>### | ## | client:<br><b>Sequence ( UK ) Ltd</b>                       |                 | drawing number:<br><b>0228-01-00</b>                                         |                      | <br><b>PLUSPROJECTS</b><br><br>PO Box 464<br>Stevenage, Hertfordshire, SG1 9FZ<br>t: 01438 200221<br>e: mail@plusprojects.co.uk | PRELIMINARY |                 |
|           |   |    |                   |    | project address:<br>26 Coldharbour Lane<br>Hayes<br>UB3 3EW |                 | drawing title:<br>GENERAL ARRANGEMENT<br>GROUND FLOOR<br>EXISTING & PROPOSED |                      |   |             |                 |
|           |   |    |                   |    | date:<br>Oct 2017                                           | drawn by:<br>EB | checked by:                                                                  | scale:<br>1:100 @ A3 |   |             | revision:<br>00 |
|           | Copyright is reserved by Plus Projects and is issued on the condition that it is not copied or disclosed by, or to, any unauthorised persons without prior consent in writing from Plus Projects. All dimensions to be checked on site prior to any fabrication. All errors, omissions/discovered inconsistencies to be reported to the C.A. Immediately. Drawings show design intent only. Responsibility is not accepted for errors made by others in scaling from this drawing. |    |                   |    |                                                             |                 |                                                                              |                      |   |             |                 |