


LOCATION PLAN 1:1250

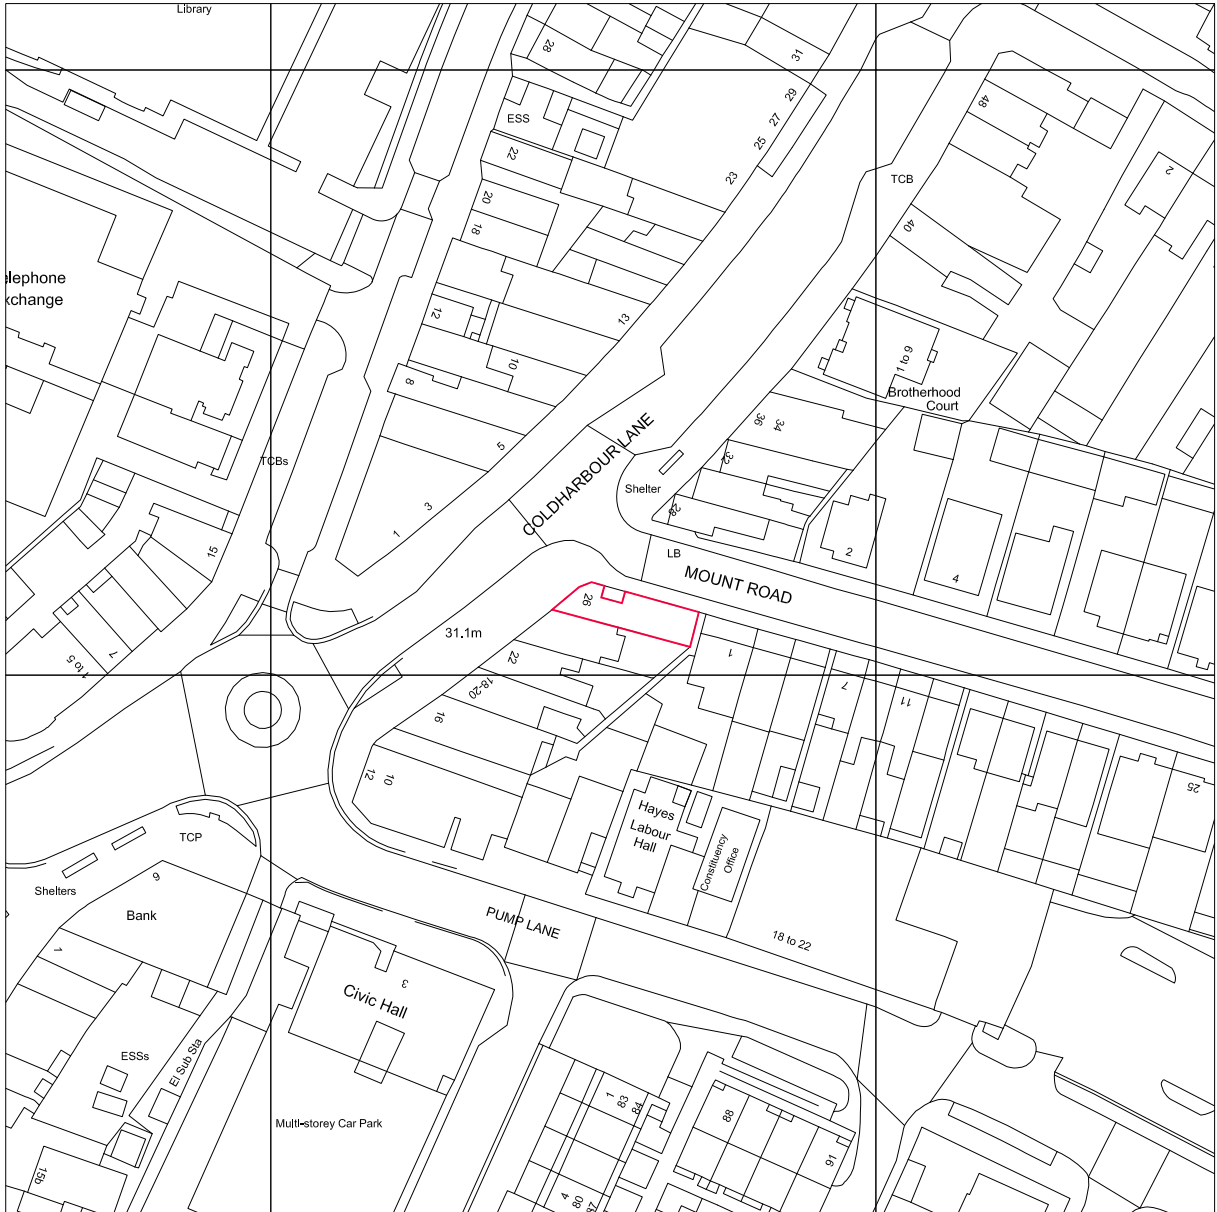

client: Sequence (UK) Ltd			drawing number: 0228-02-00		 PLUS PROJECTS PO Box 464 Stevenage, Hertfordshire, SG1 9FZ t: 01438 220221 e: mail@plusprojects.co.uk	PRELIMINARY
project address: 26 Coldharbour Lane Hayes UB3 3EW			drawing title: LOCATION PLAN GROUND FLOOR			
date: Oct 2017	drawn by: EB	checked by:	scale: 1:1250 @ A4	revision: 00		
Copyright is reserved by Plus Projects and is issued on the condition that it is not copied or disclosed by, or to, any unauthorised persons without prior consent in writing from Plus Projects. All dimensions to be checked on site prior to any fabrication. All errors, omissions/discovered inconsistencies to be reported to the C.A immediately. Drawings show design Intent only. Responsibility is not accepted for errors made by others in scaling from this drawing.						