


APPLICATION FOR PLANNING PERMISSION

FOR A SINGLE STOREY REAR EXTENSION.




LOCATION PLAN
SCALE - 1: 1250.

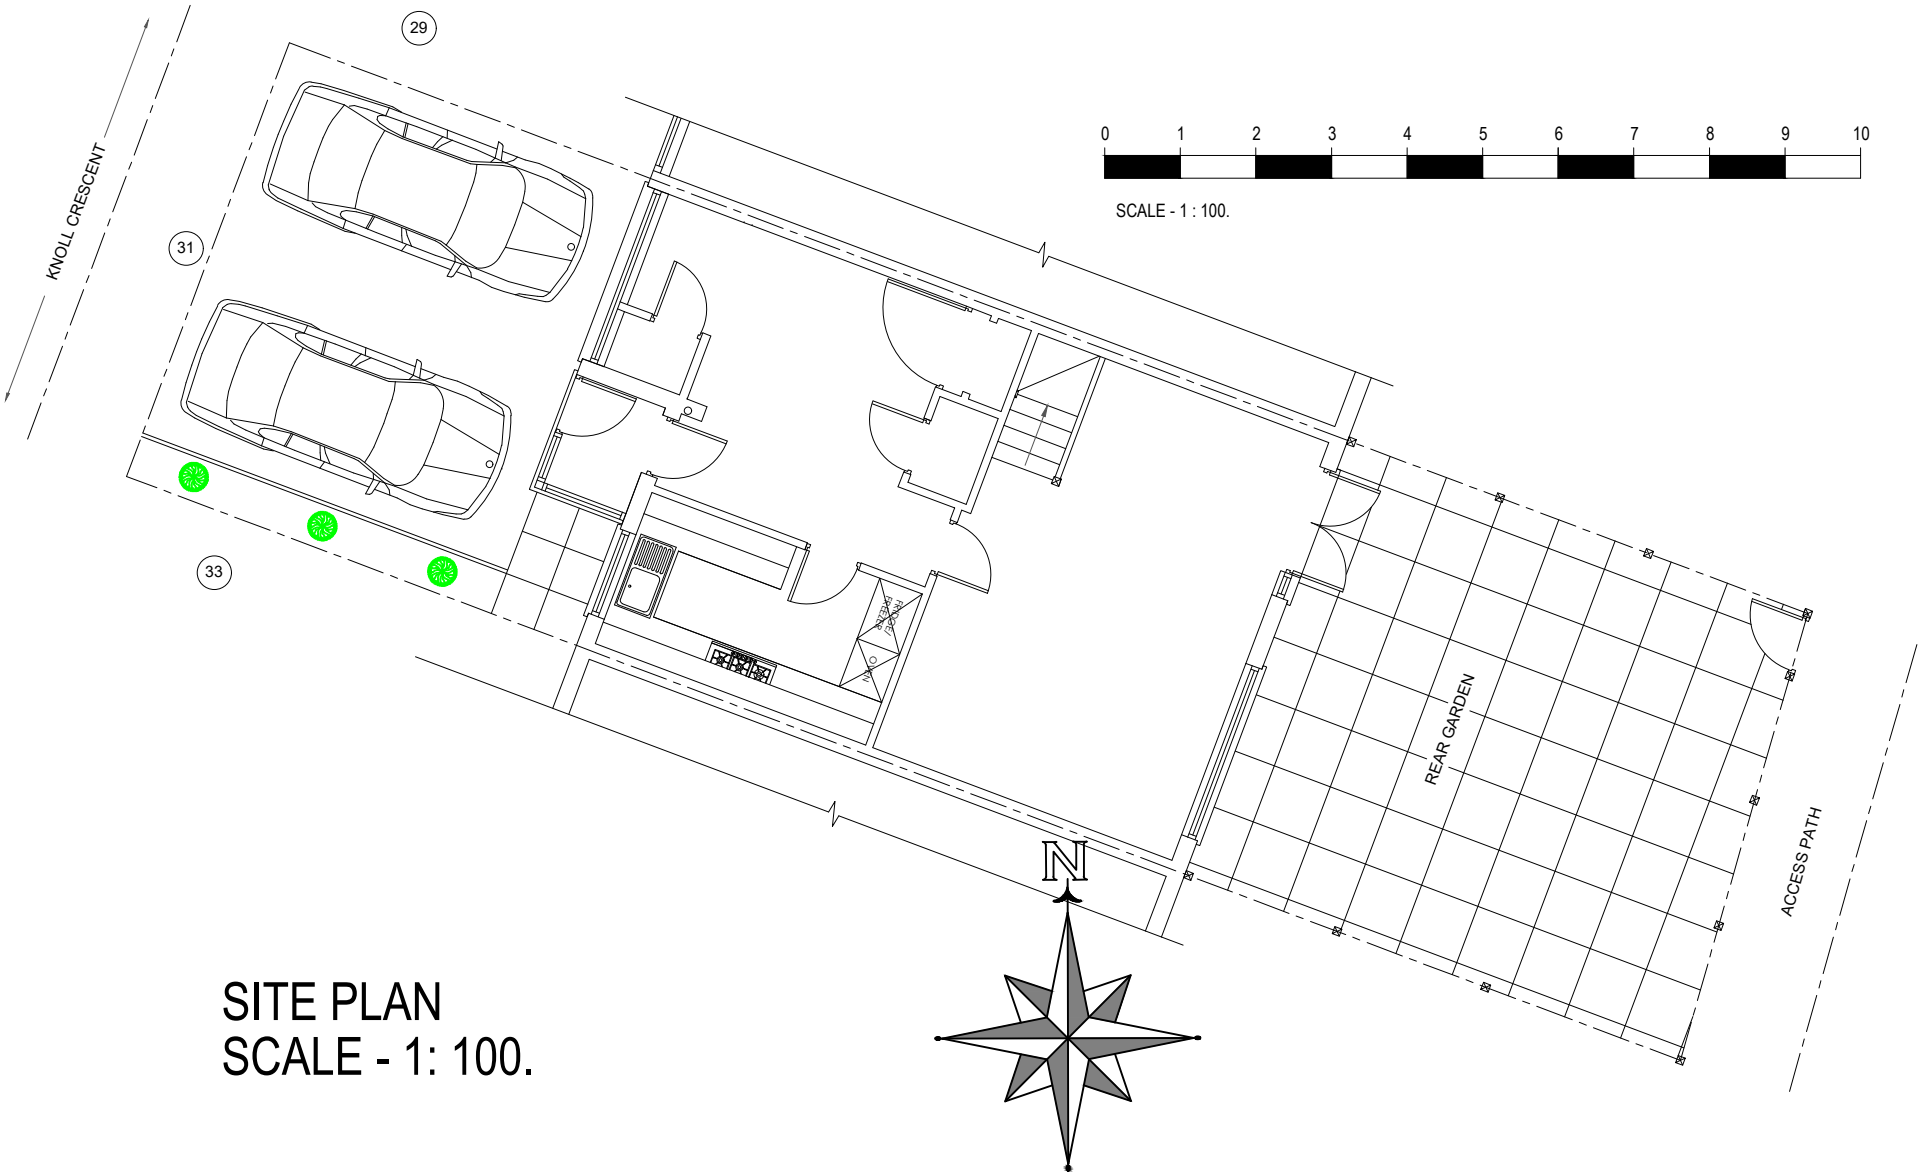

SITE PLAN
SCALE - 1: 100.

REVISION	

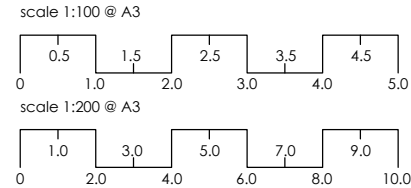

THE CONTRACTOR SHOULD CHECK ALL DIMENSIONS ON SITE.
NO DIMENSIONS TO BE SCALED FROM THIS DRAWING (EXCEPT FOR PLANNING PURPOSES).
NO PART OF THE DRAWING IS TO BE COPIED OR REPRODUCED WITHOUT CONSENT OF THE ARCHITECT.
IT IS THE CONTRACTORS RESPONSIBILITY TO ENSURE COMPLIANCE WITH BUILDING REGULATIONS & CDM.

Project: 31 KNOLL CRESCENT, NORTHWOOD, HA6 1HH

LOCATION PLAN & SITE PLAN

Client: MR B H DODIA

Scale @ A3: 1:1250/1: 100. Date: AUG'21 Drw No: 2021/P/31 -1

31 KNOLL CRESCENT, NORTHWOOD, HA6 1HH T: 0759 053 1795 E: MAIL@: bd.designsltd@outlook.com

bd
CONSULTANCY

NOT FOR CONSTRUCTION