

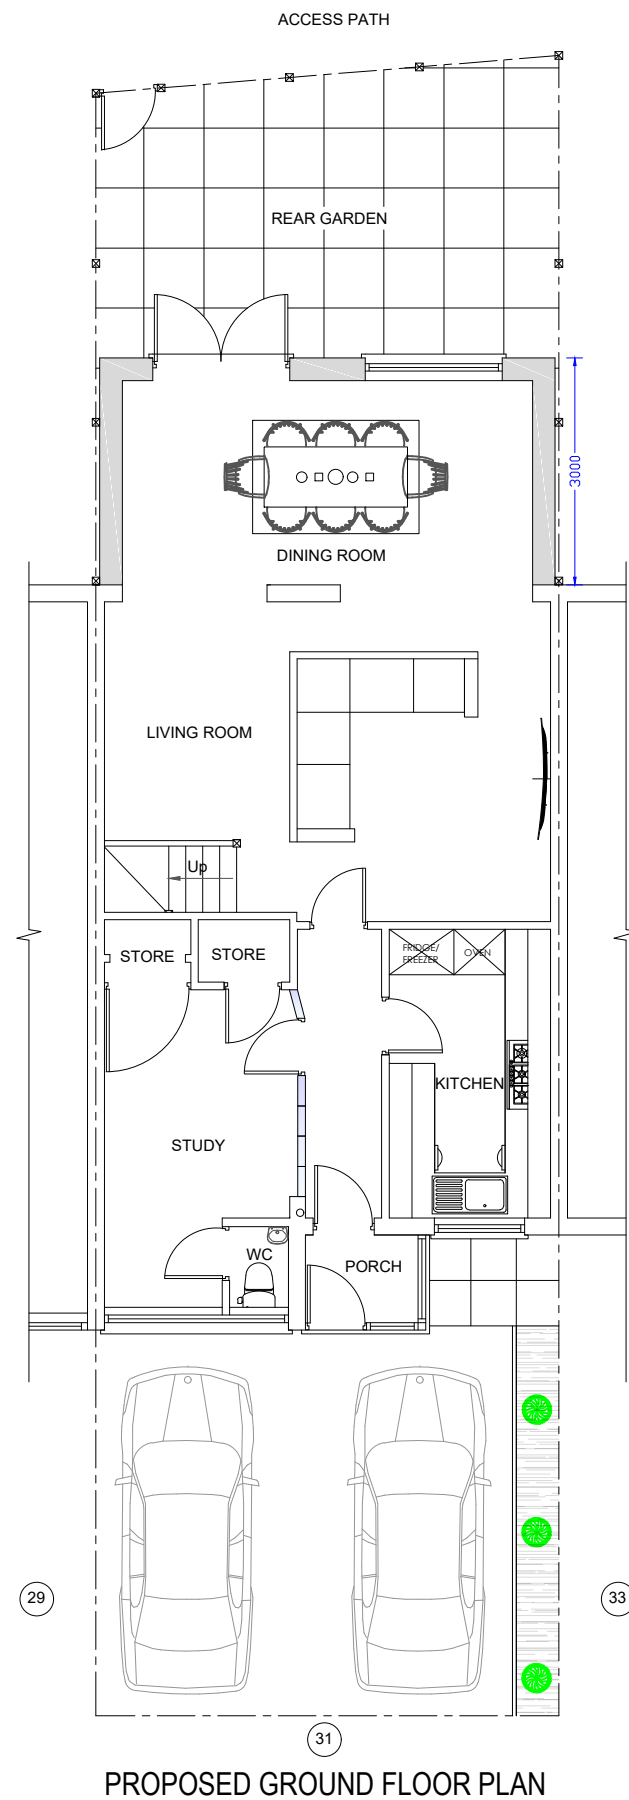


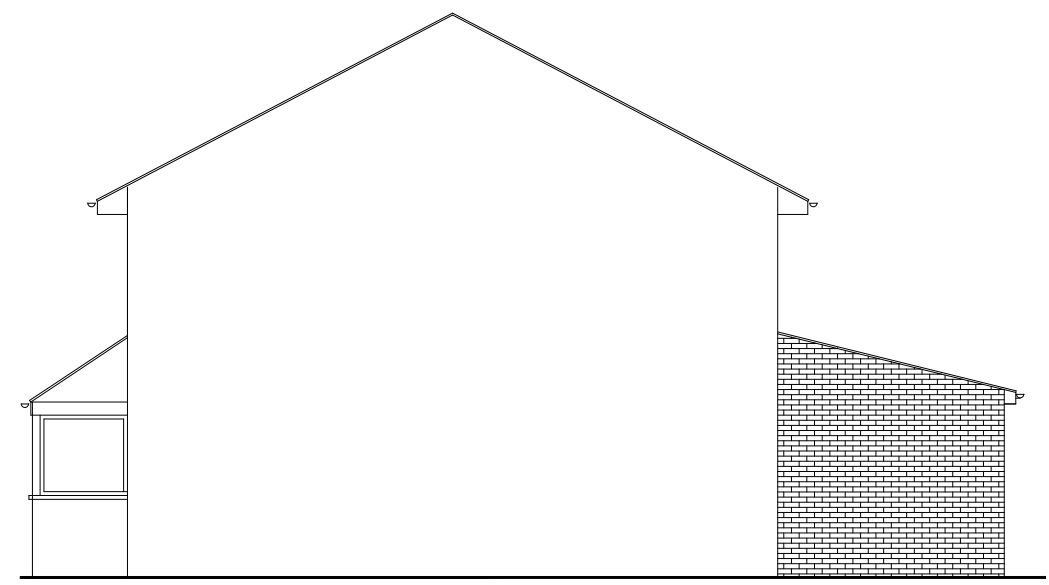


**V - VELUX WINDOW**  
 THE ROOF-LIGHT PROPOSED IN THE REAR ROOF SLOPE WILL NOT PROTRUDE MORE THAN 150mm BEYOND THE PLANE OF THE SLOPE OF THE ORIGINAL ROOF WHEN MEASURED FROM PERPENDICULAR WITH THE EXTERNAL SURFACE OF THE ORIGINAL ROOF.

1. ALL FINISHES TO MATCH EXISTING.
2. WALLS TO BE BUILT UP TO MATCH EXISTING.
3. ALL NEW WINDOWS & DOORS TO MATCH EXISTING.
4. ROOF TILES - PLAIN HANGING TILES
5. V - VELUX WINDOWS

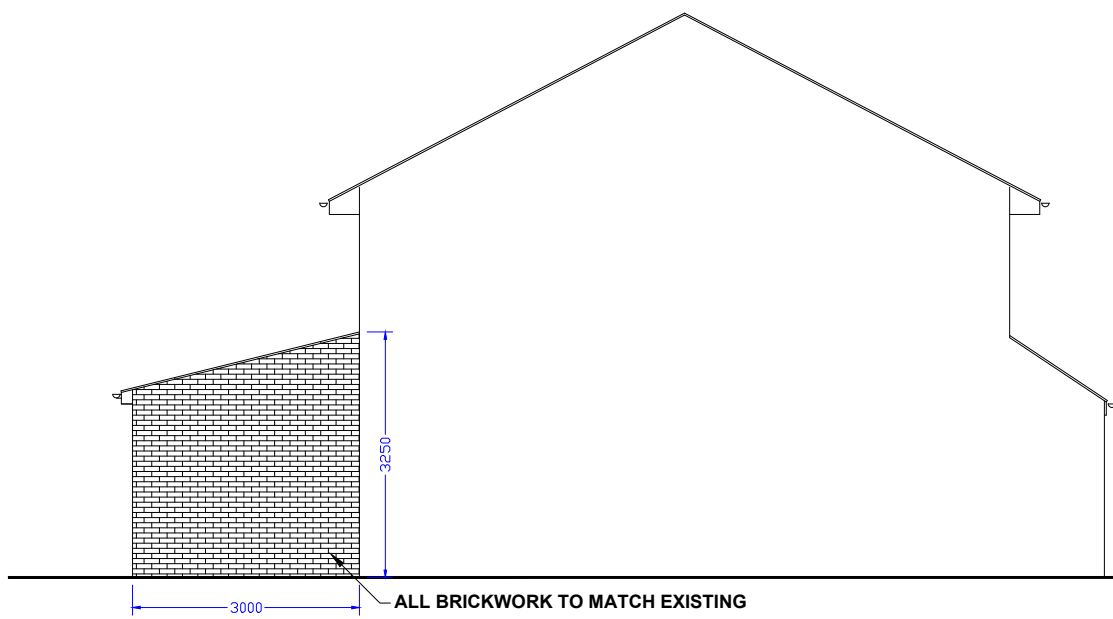

| REVISION |  |
|----------|--|
|          |  |
|          |  |
|          |  |
|          |  |
|          |  |
|          |  |
|          |  |

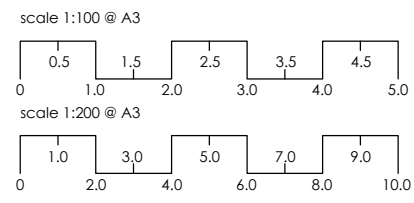

THE CONTRACTOR SHOULD CHECK ALL DIMENSIONS ON SITE.  
 NO DIMENSIONS TO BE SCALED FROM THIS DRAWING (EXCEPT FOR PLANNING PURPOSES).  
 NO PART OF THE DRAWING IS TO BE COPIED OR REPRODUCED WITHOUT CONSENT OF THE ARCHITECT.  
 IT IS THE CONTRACTORS RESPONSIBILITY TO ENSURE COMPLIANCE WITH BUILDING REGULATIONS & CDM.

Project: 31 KNOLL CRESCENT, NORTHWOOD, HA6 1HH

**PROPOSED FLOOR GROUND FLOOR PLAN & ELEVATIONS**

Client: MR B H DODIA

Scale @ A3: 1: 100. Date: AUG'21 Drw No: 2021/P/31 -3

31 KNOLL CRESCENT, NORTHWOOD, HA6 1HH T: 0759 053 1795 E: MAIL@: bd.designsltd@outlook.com

*bd*  
 CONSULTANCY

NOT FOR CONSTRUCTION