
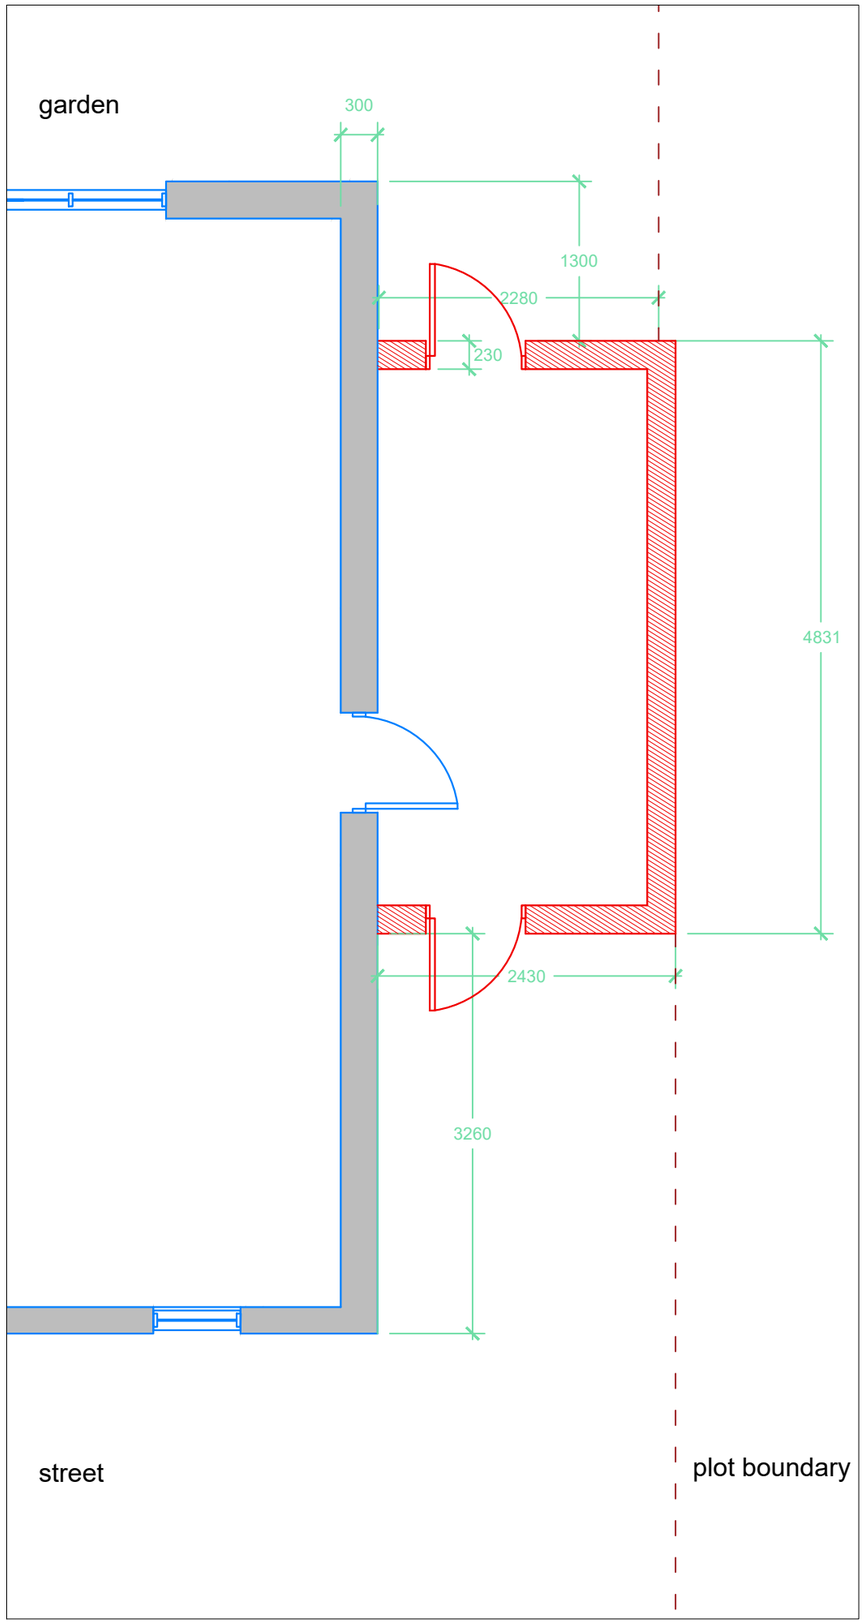


EXISTING FLOOR PLAN

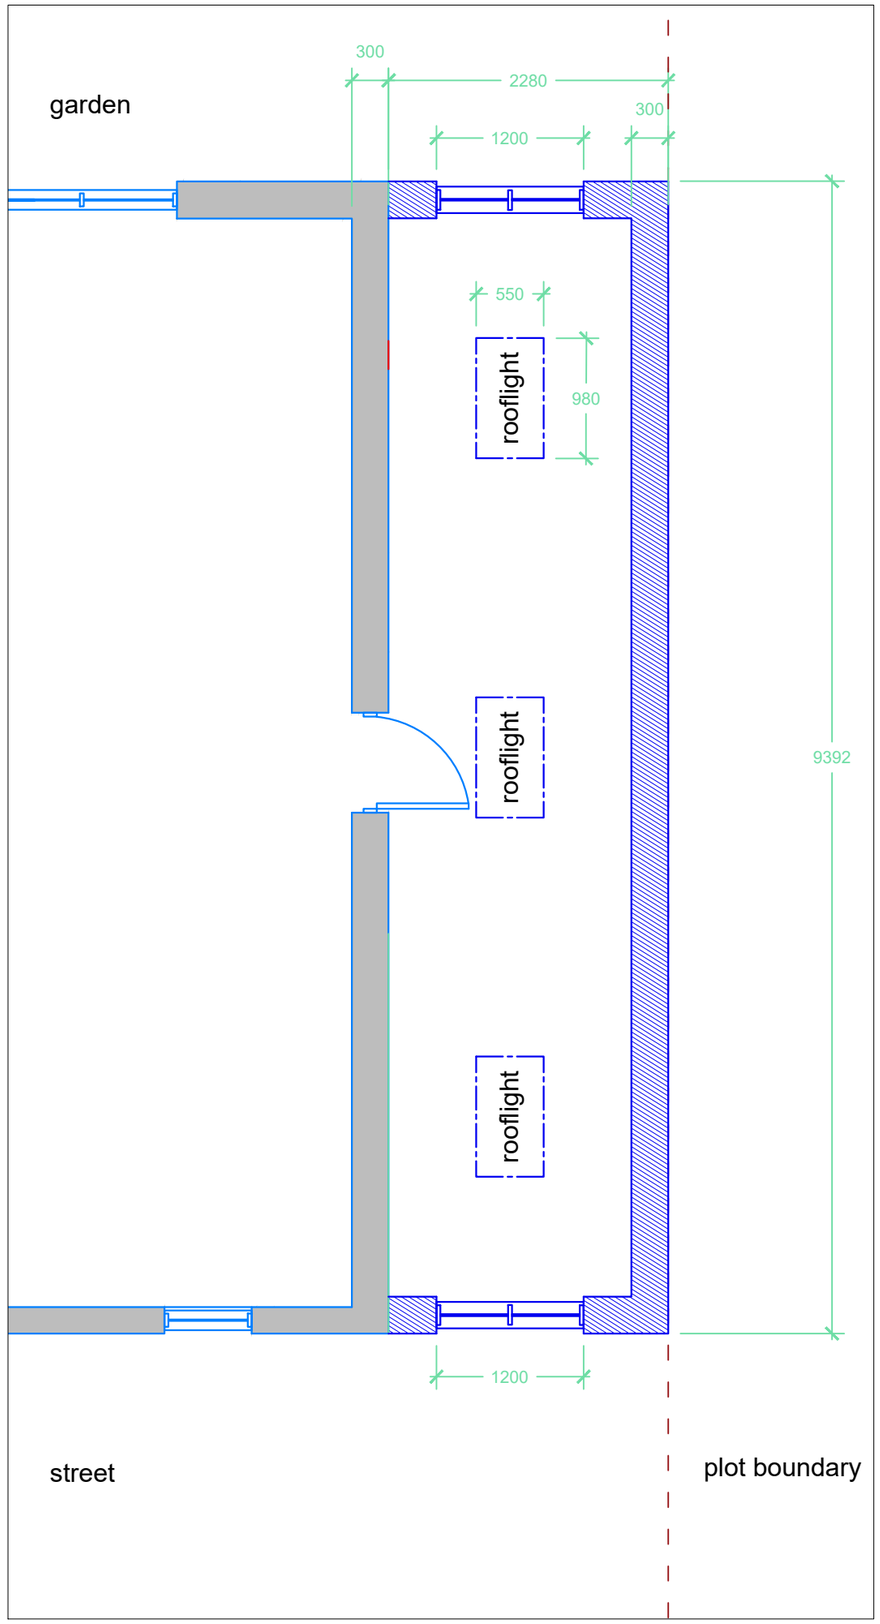

PROPOSED FLOOR PLAN

KEY:

- TO BE REMOVED
- PROPOSED
- EXISTING WALLS

Rev -- : 01.10.2021 : RD Planning Application Submission - Issued to the client

Client	Toma Patan	Date	October 2021
Project	2 The Coppice, West Drayton	Scale	1:50@A3
Title	Existing & Proposed Floor Plan	Drawn	RD Auth RD

Job No. 85 Stage P Series - Drawing Plan Rev. --

Do not scale off this drawing. Work to figured dimensions, and any discrepancy to be reported to the architect.

Stage Identifier: Design - D Planning - P Tender - T Construction - C Record - R