


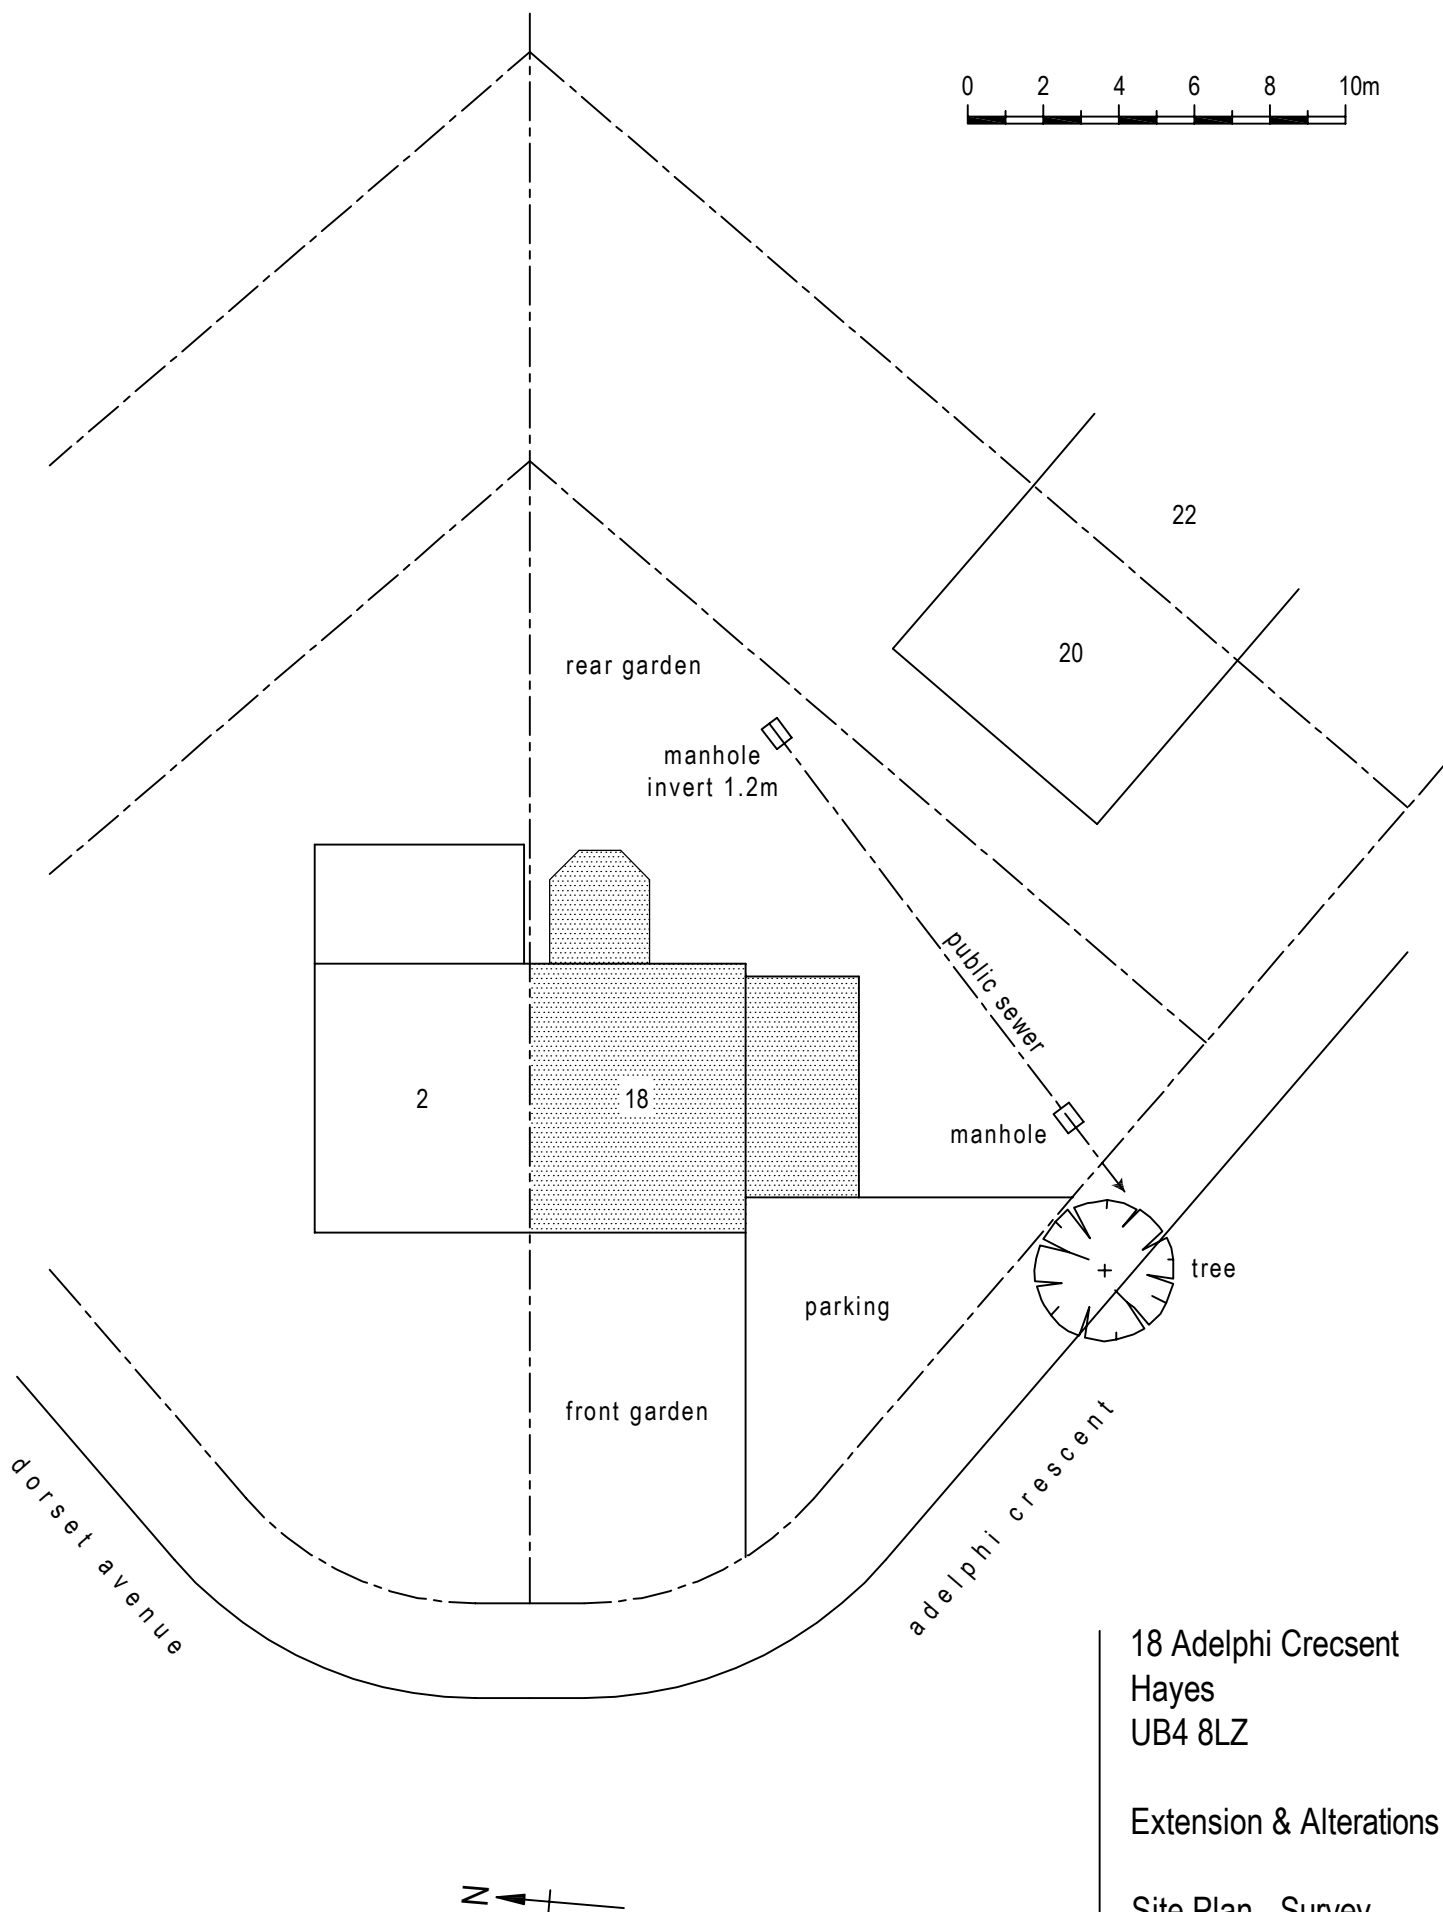

18 Adelphi Crescent
Hayes
UB4 8LZ

Extension & Alterations

Site Plan - Survey

1:200 on A4

P / 161011 / 02