
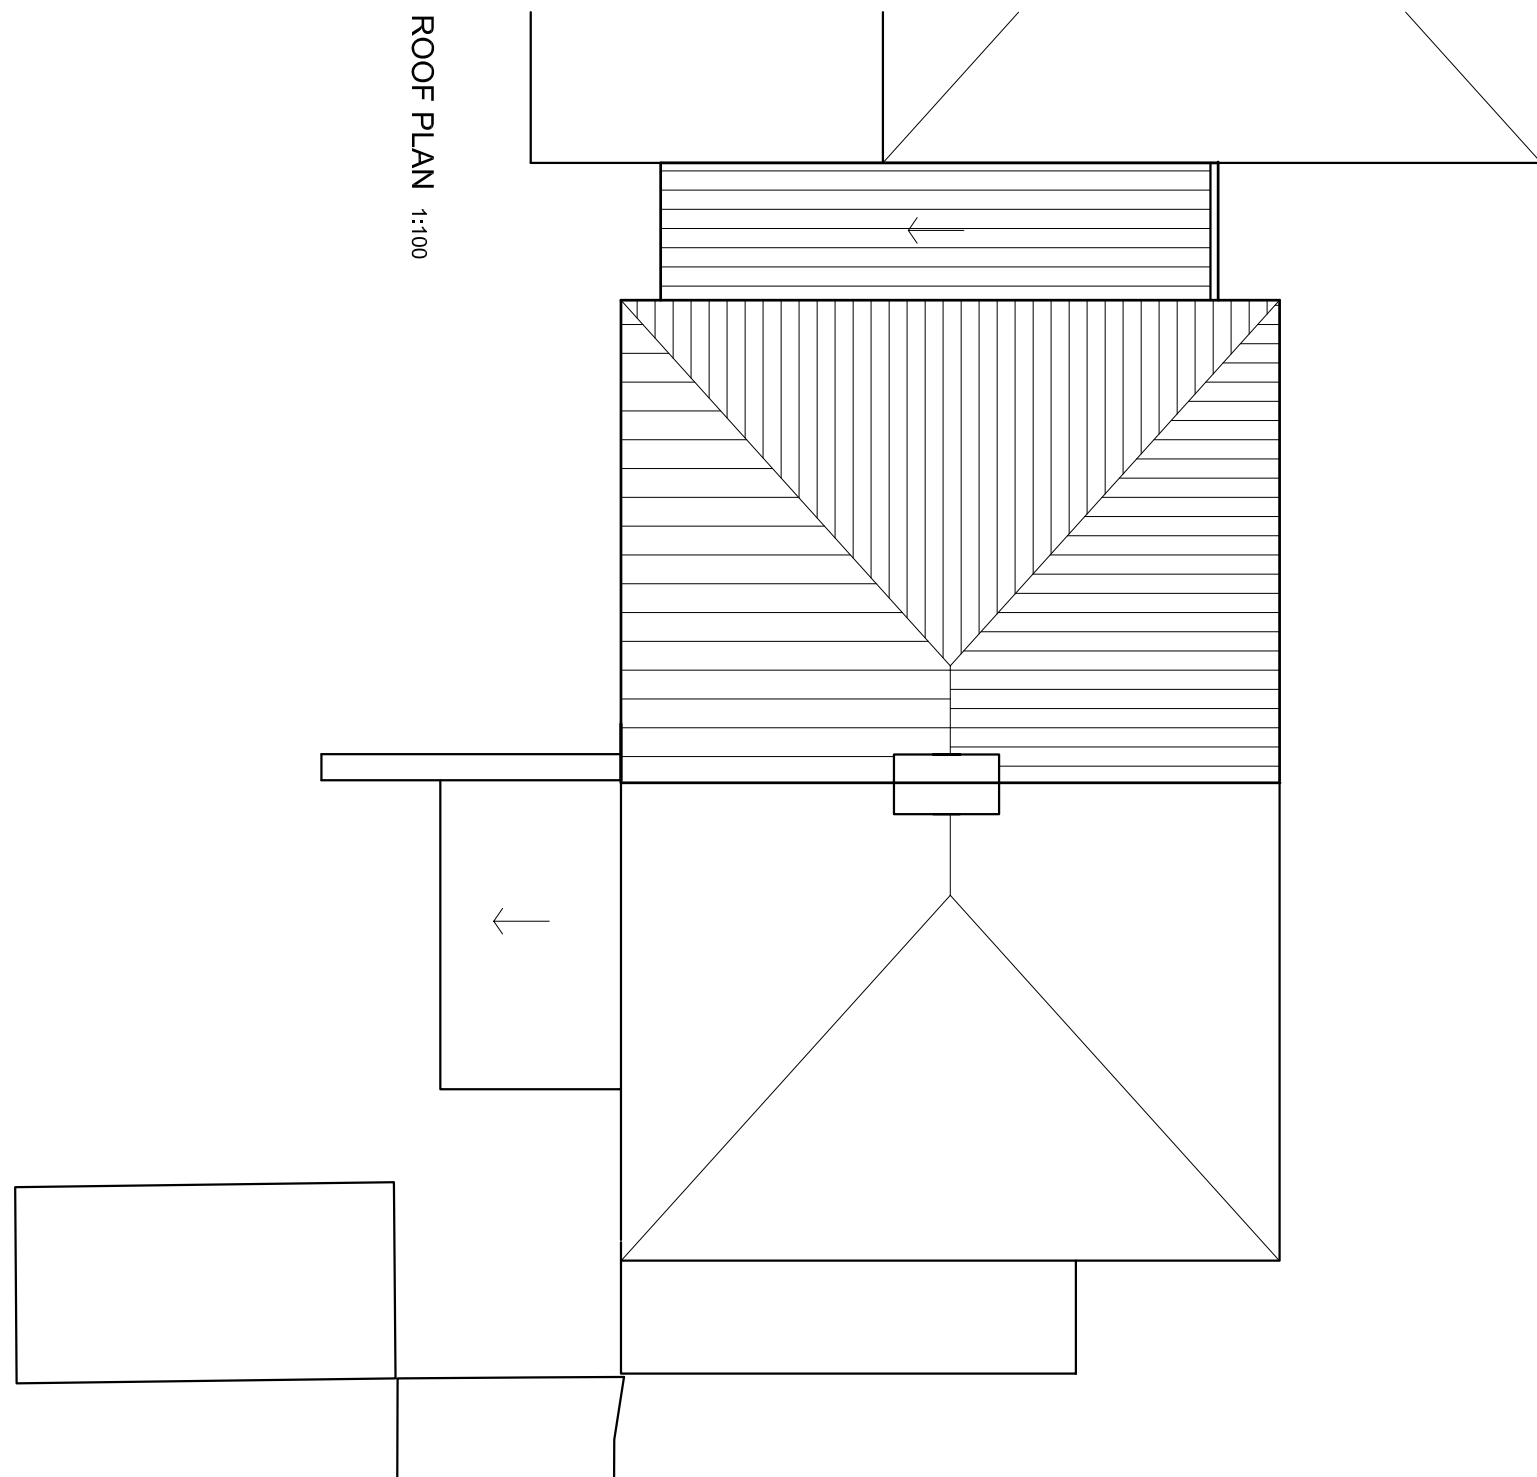
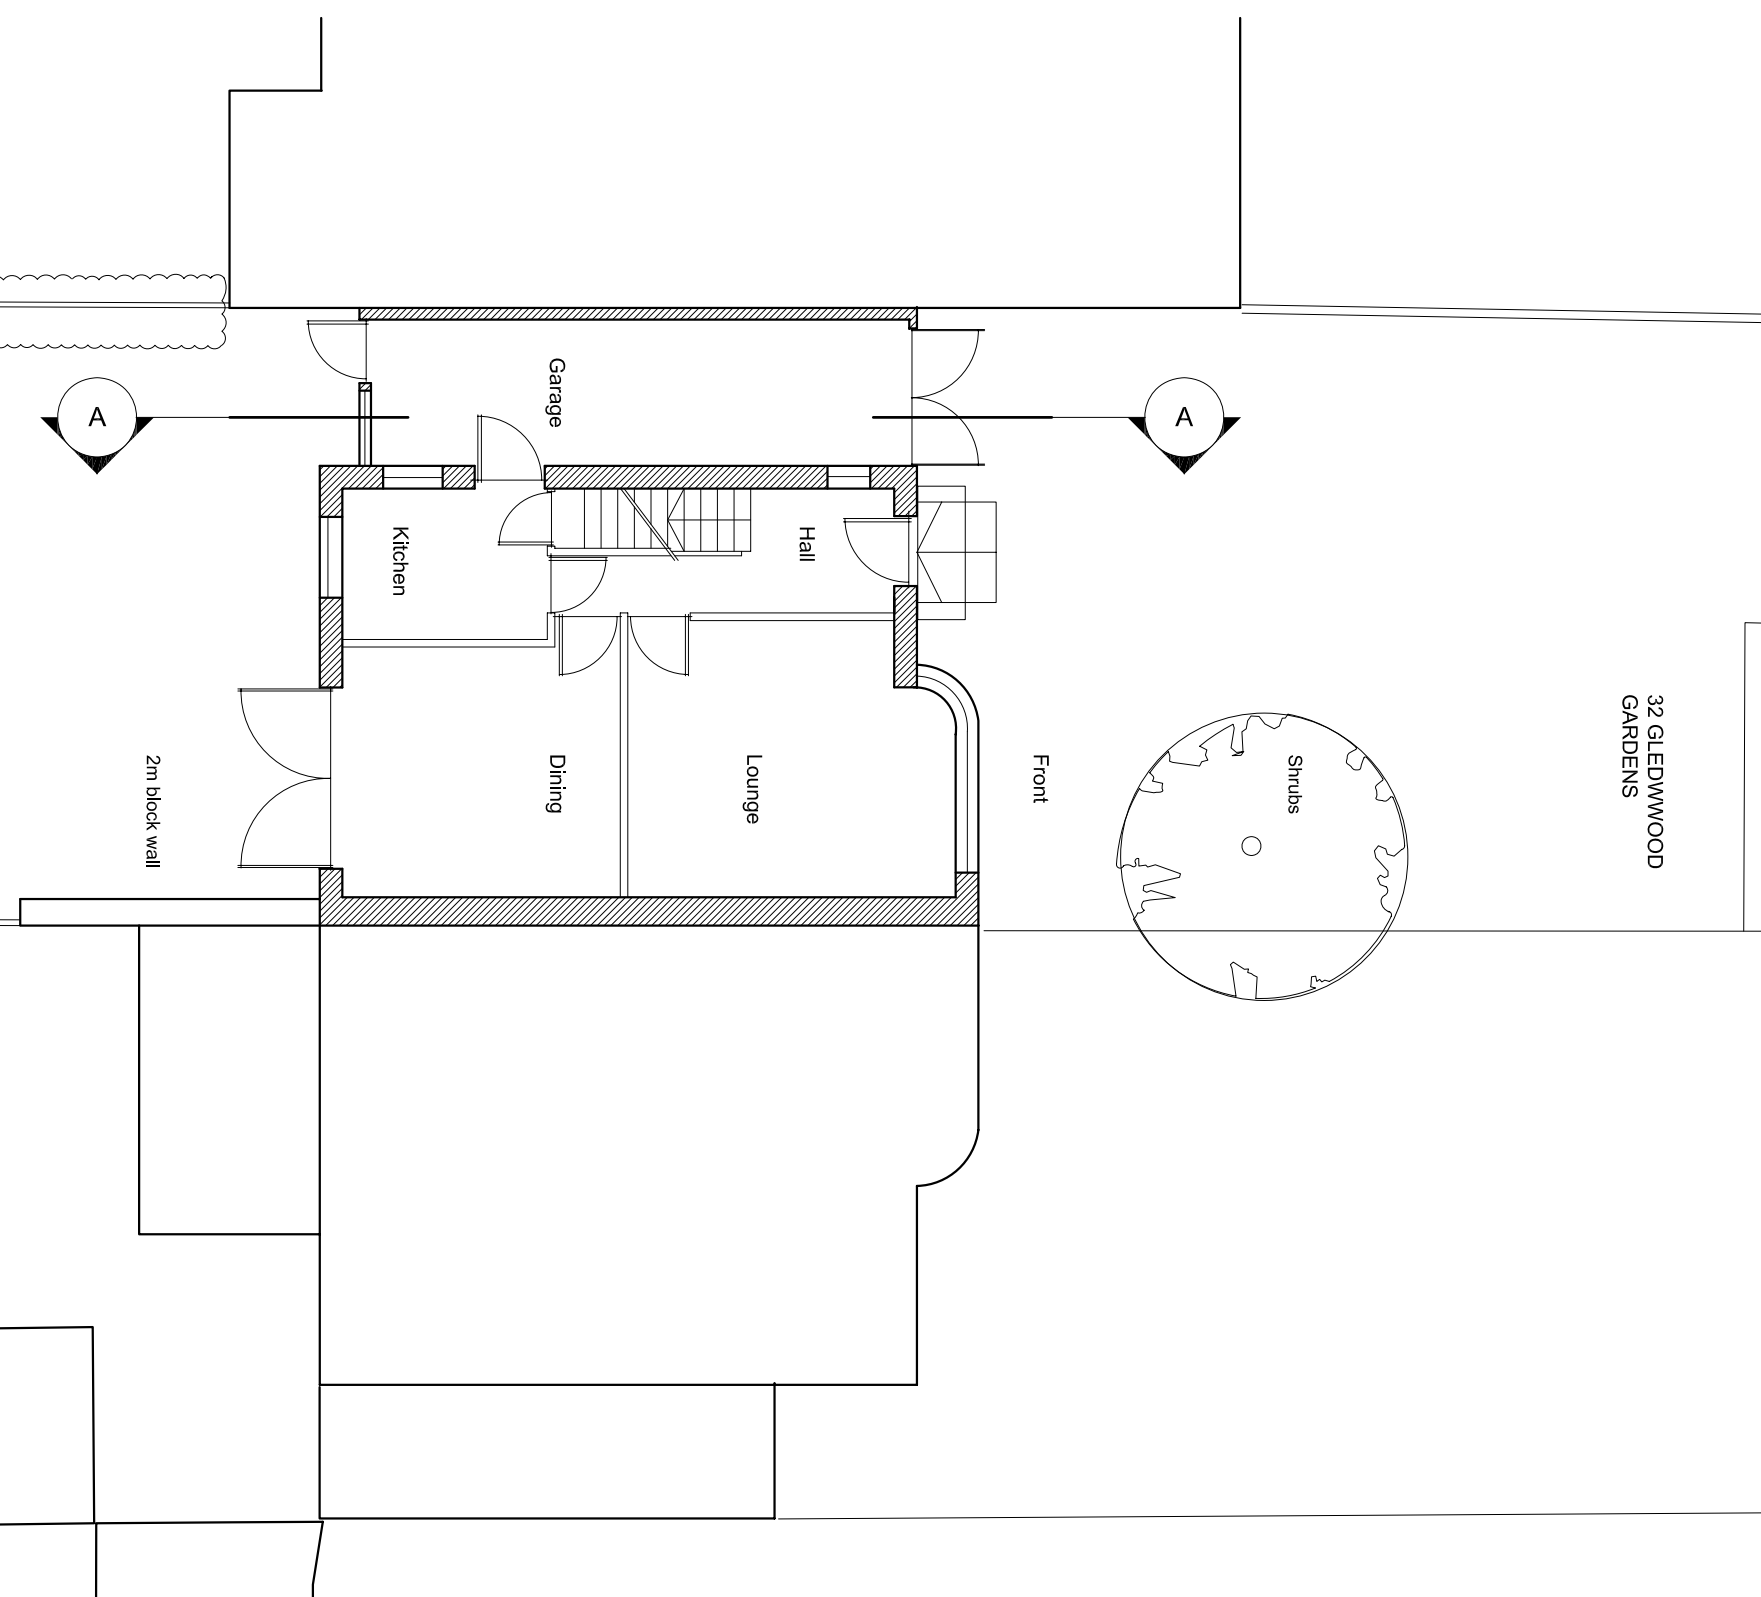
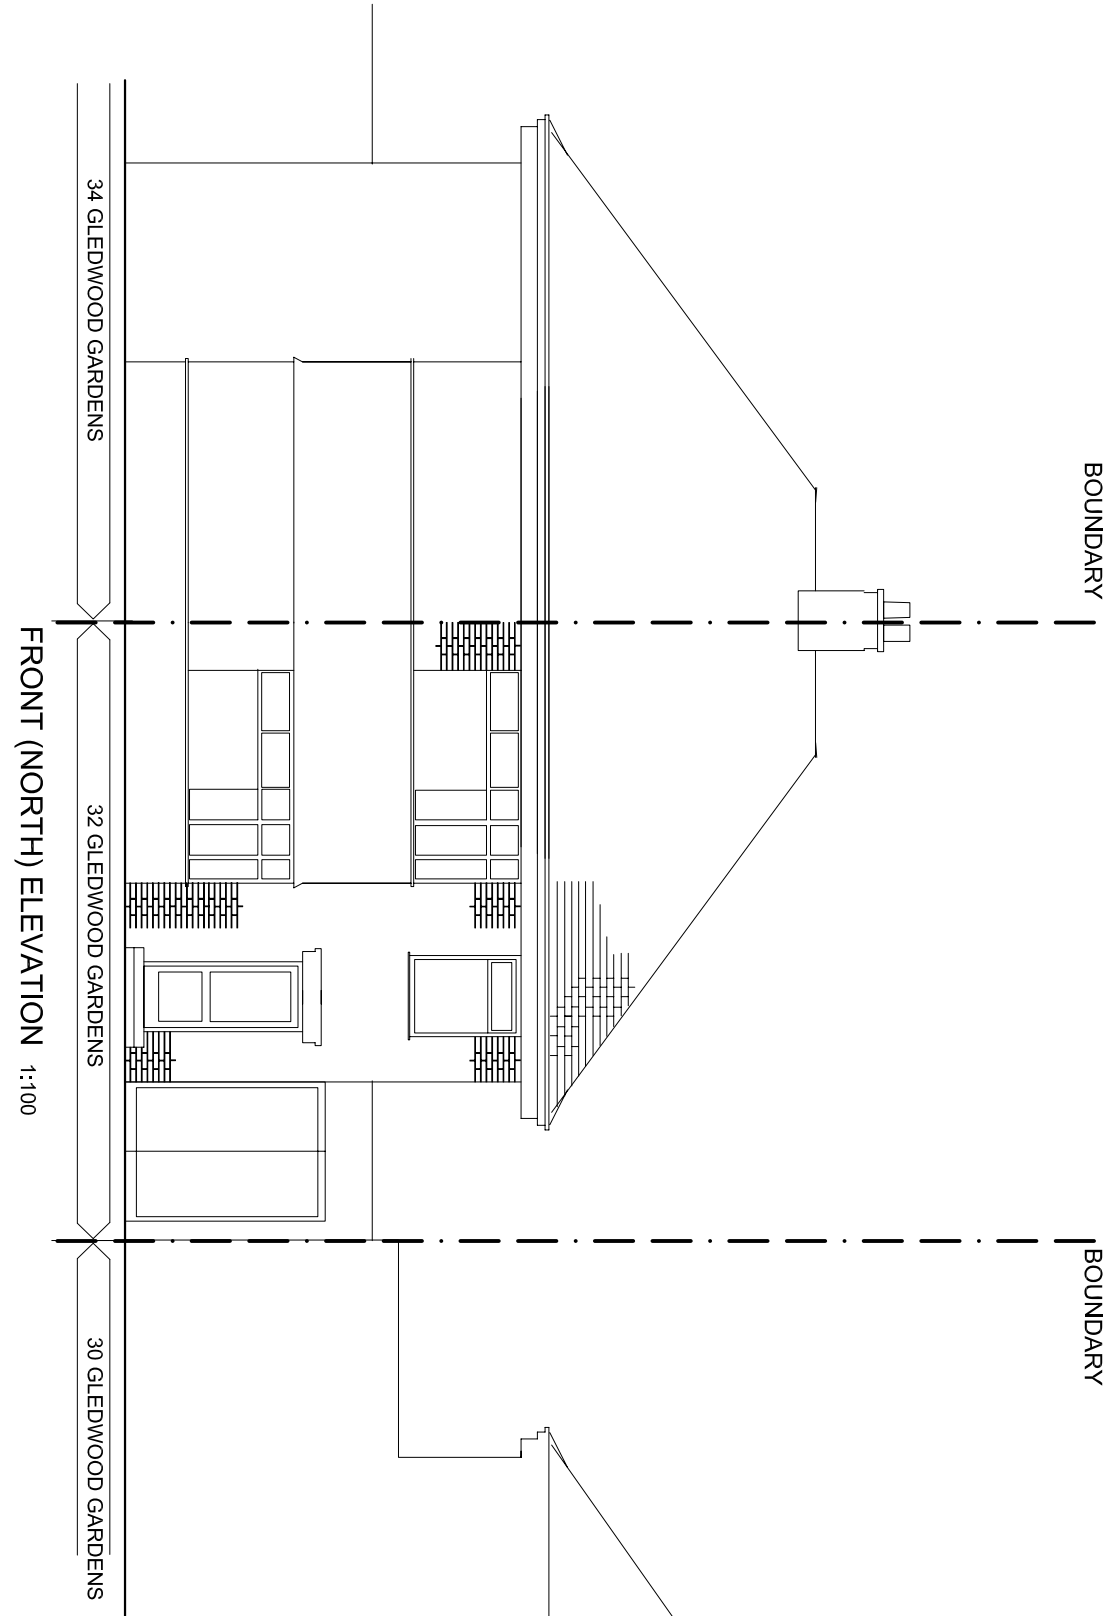
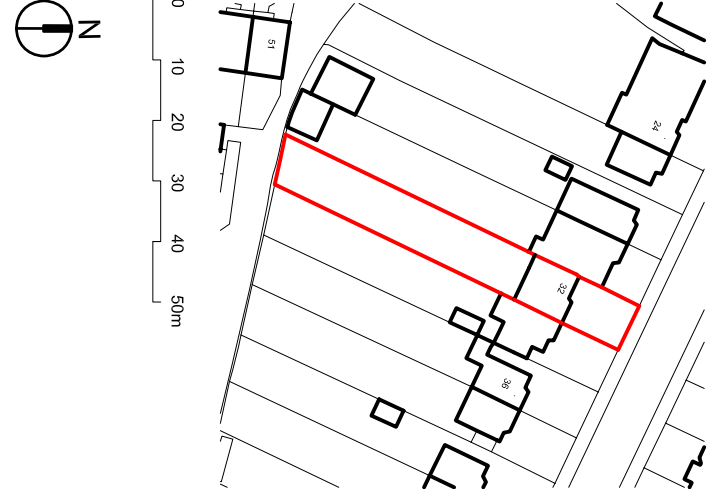
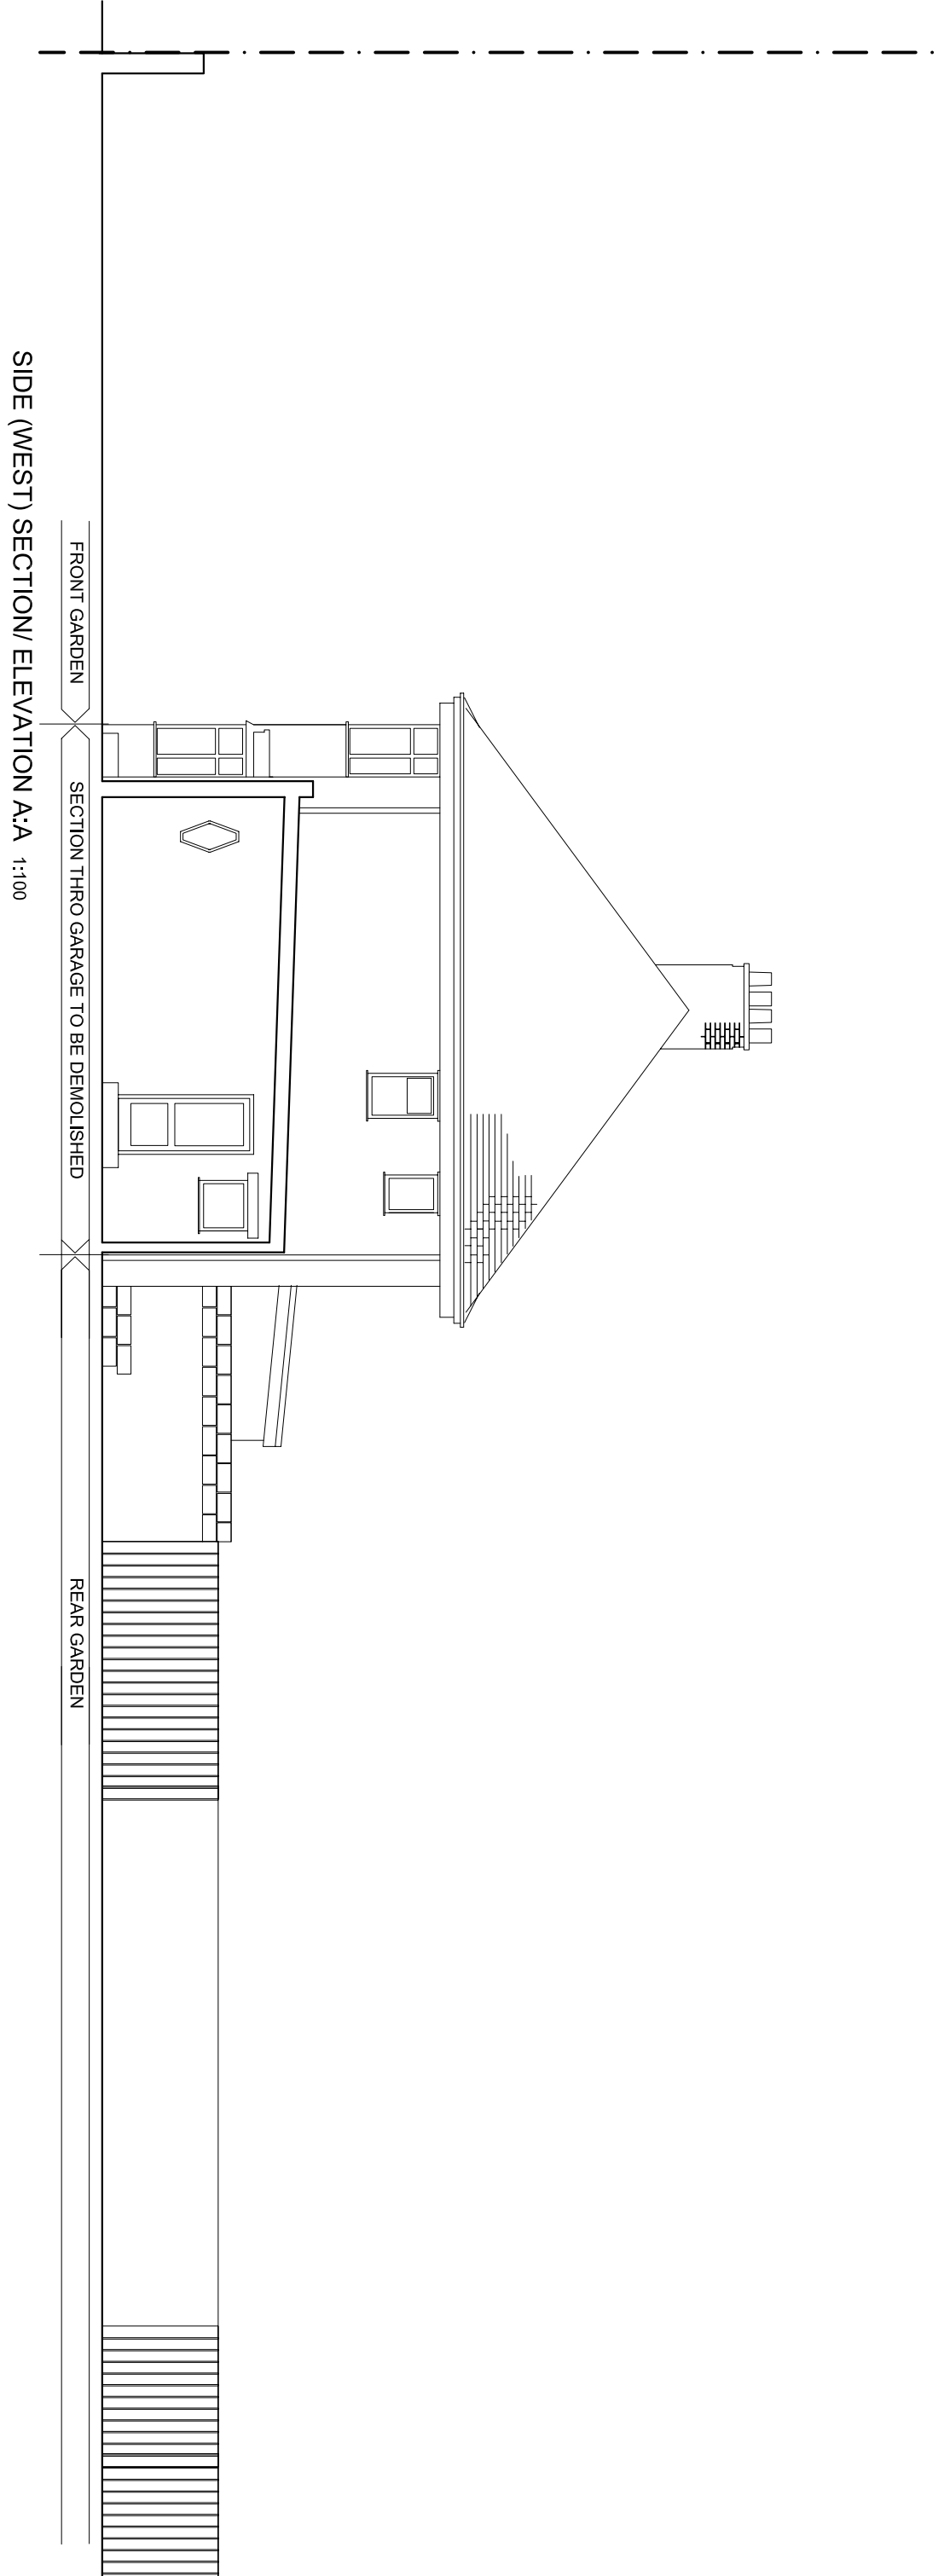


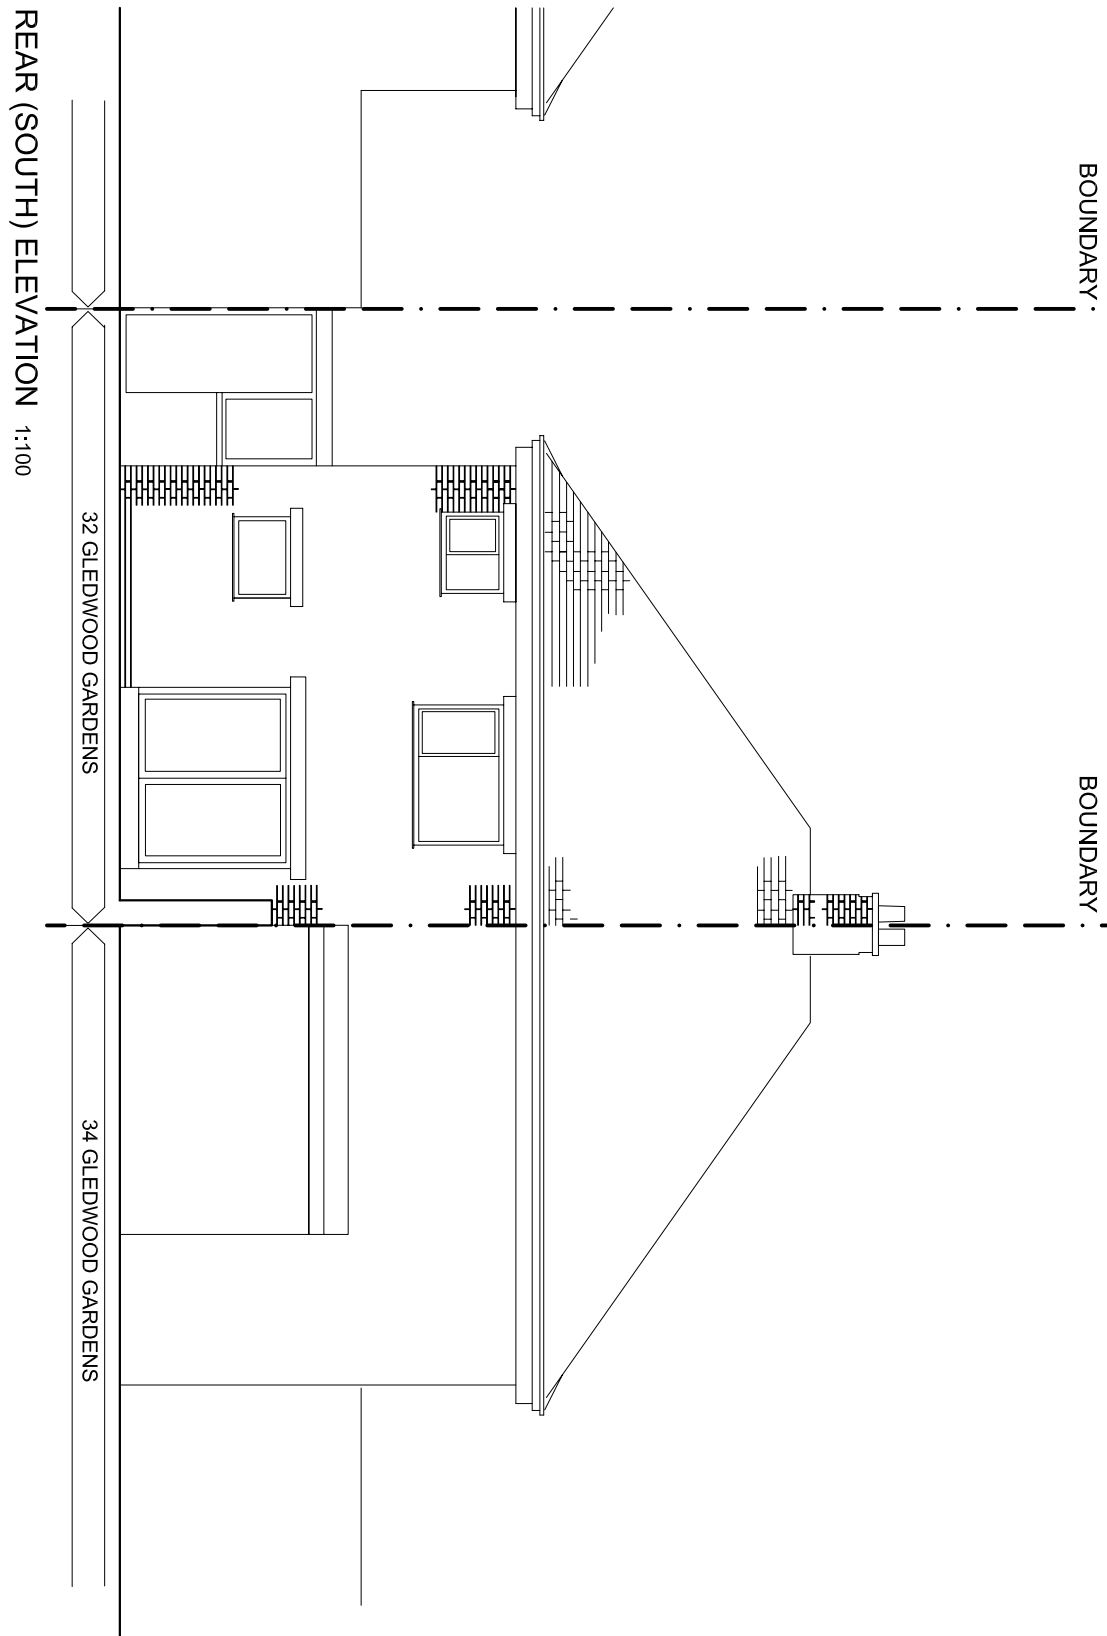

notes:

all dimensions to be checked on site

Rev A 26.03.17 Materials updated

revised:

PLANNING ISSUE

cwd architects ltd ©

cwd architects

2 ACTION COTTAGES BROUD STREET
BLAKETON OXFORDSHIRE
OX9 3JL
07887 81132
info@cwddarchitects.co.uk www.cwddarchitects.co.uk
EXTENSION/ALTERATION
32 GLEDWOOD GARDENS, HAYES, UB4 0AU
MIDDLESEX UB4 0AU
MR & MRS DUNBAR
drawing title:
EXISTING GENERAL ARRANGEMENT
scale: 1:100
1:100/ 500/ 1250
date:
01.01.17
drawn by:
CWD
checked:
17 GGH P010 A