


Notes

All work to be in accordance with the current Building Regulations, all relevant British Standard Codes of Practice.
Contractor to check all dimensions on site prior to commencement of works.

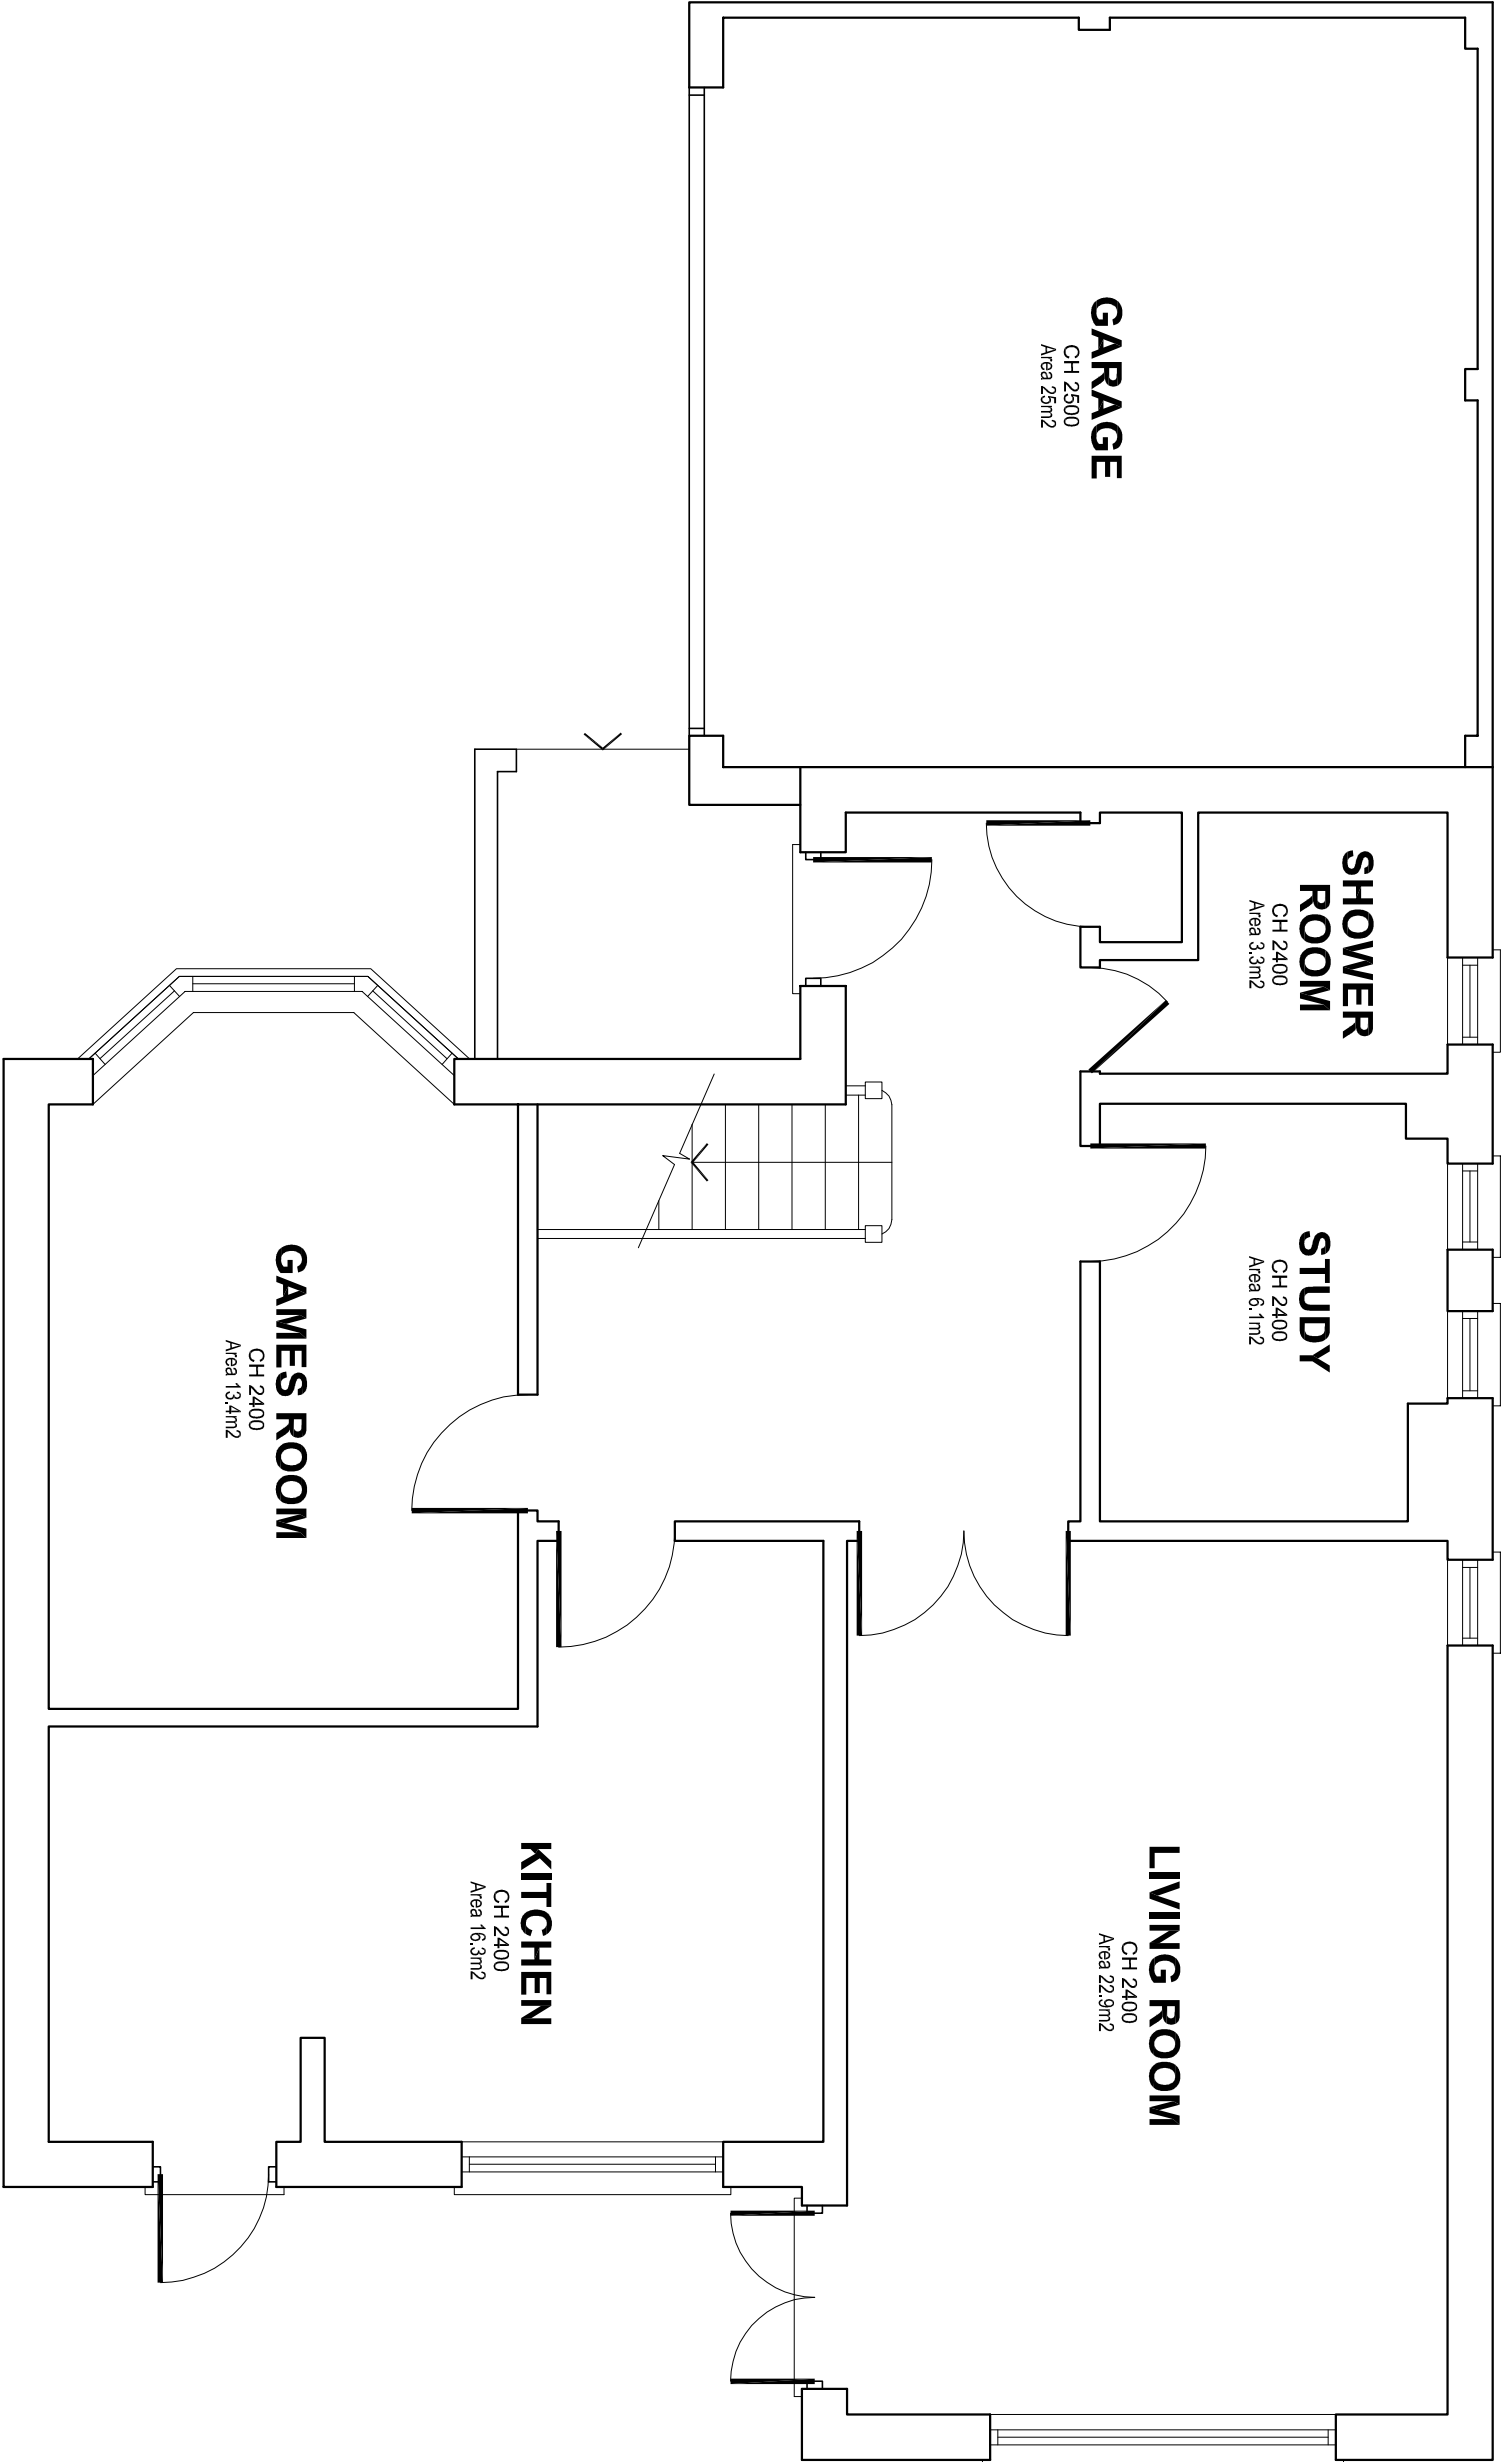

EXISTING GROUND FLOOR LAYOUT

SCALE 1:50

All dimensions must be checked on site and not scaled from this drawing. Any dimensional discrepancies discovered must be reported to the SU reviewer before any work commences. Drawings are to be read in conjunction with all relevant documents. This drawing is copyright © and may not be reproduced without permission				
Revisions				
-	-	-	-	-
CLIENT				

JOB DESCRIPTION				
248a SWAKELEYS ROAD ICKENHAM, UXBRIDGE UB10 8AU				
DRAWING TITLE				
EXISTING GROUND FLOOR				
Scale	Date	Drawn	Checked	
1:50 @ A3	JAN '20	BJLC		
4 Bowden Way, Failand, Bristol, BS9 3XA T: 01275 393752 • F: 01275 393752 www.tacookdevelopments.co.uk enquiries@tacookdevelopments.co.uk				
Drawing Number	TAC 3512 - 100			