

Notes

All work to be in accordance with the current Building Regulations, all relevant British Standard Codes of Practice.
Contractor to check all dimensions on site prior to commencement of works.

All dimensions must be checked on site and not scaled from this drawing. Any dimensional discrepancies discovered must be reported to the Surveyor before any work commences. This drawing is to be read in conjunction with all relevant documents.

This drawing is copyright © and may not be reproduced without permission

Revisions

-	-
---	---

CLIENT	
--------	--

JOB DESCRIPTION

248a SWAKELEYS ROAD
ICKENHAM, UXBRIDGE
UB10 8AU

DRAWING TITLE

EXISTING FIRST FLOOR


Scale	Date	Drawn	Checked
1:50 @ A3	JAN '20	BJLC	



TACOOK
DEVELOPMENTS

4 Bowden Way, Failand, Bristol, BS9 3XA
T: 01275 393752 - F: 01275 393752
www.tacookdevelopments.co.uk
enquiries@tacookdevelopments.co.uk

Drawing Number TAC 3512 - 101

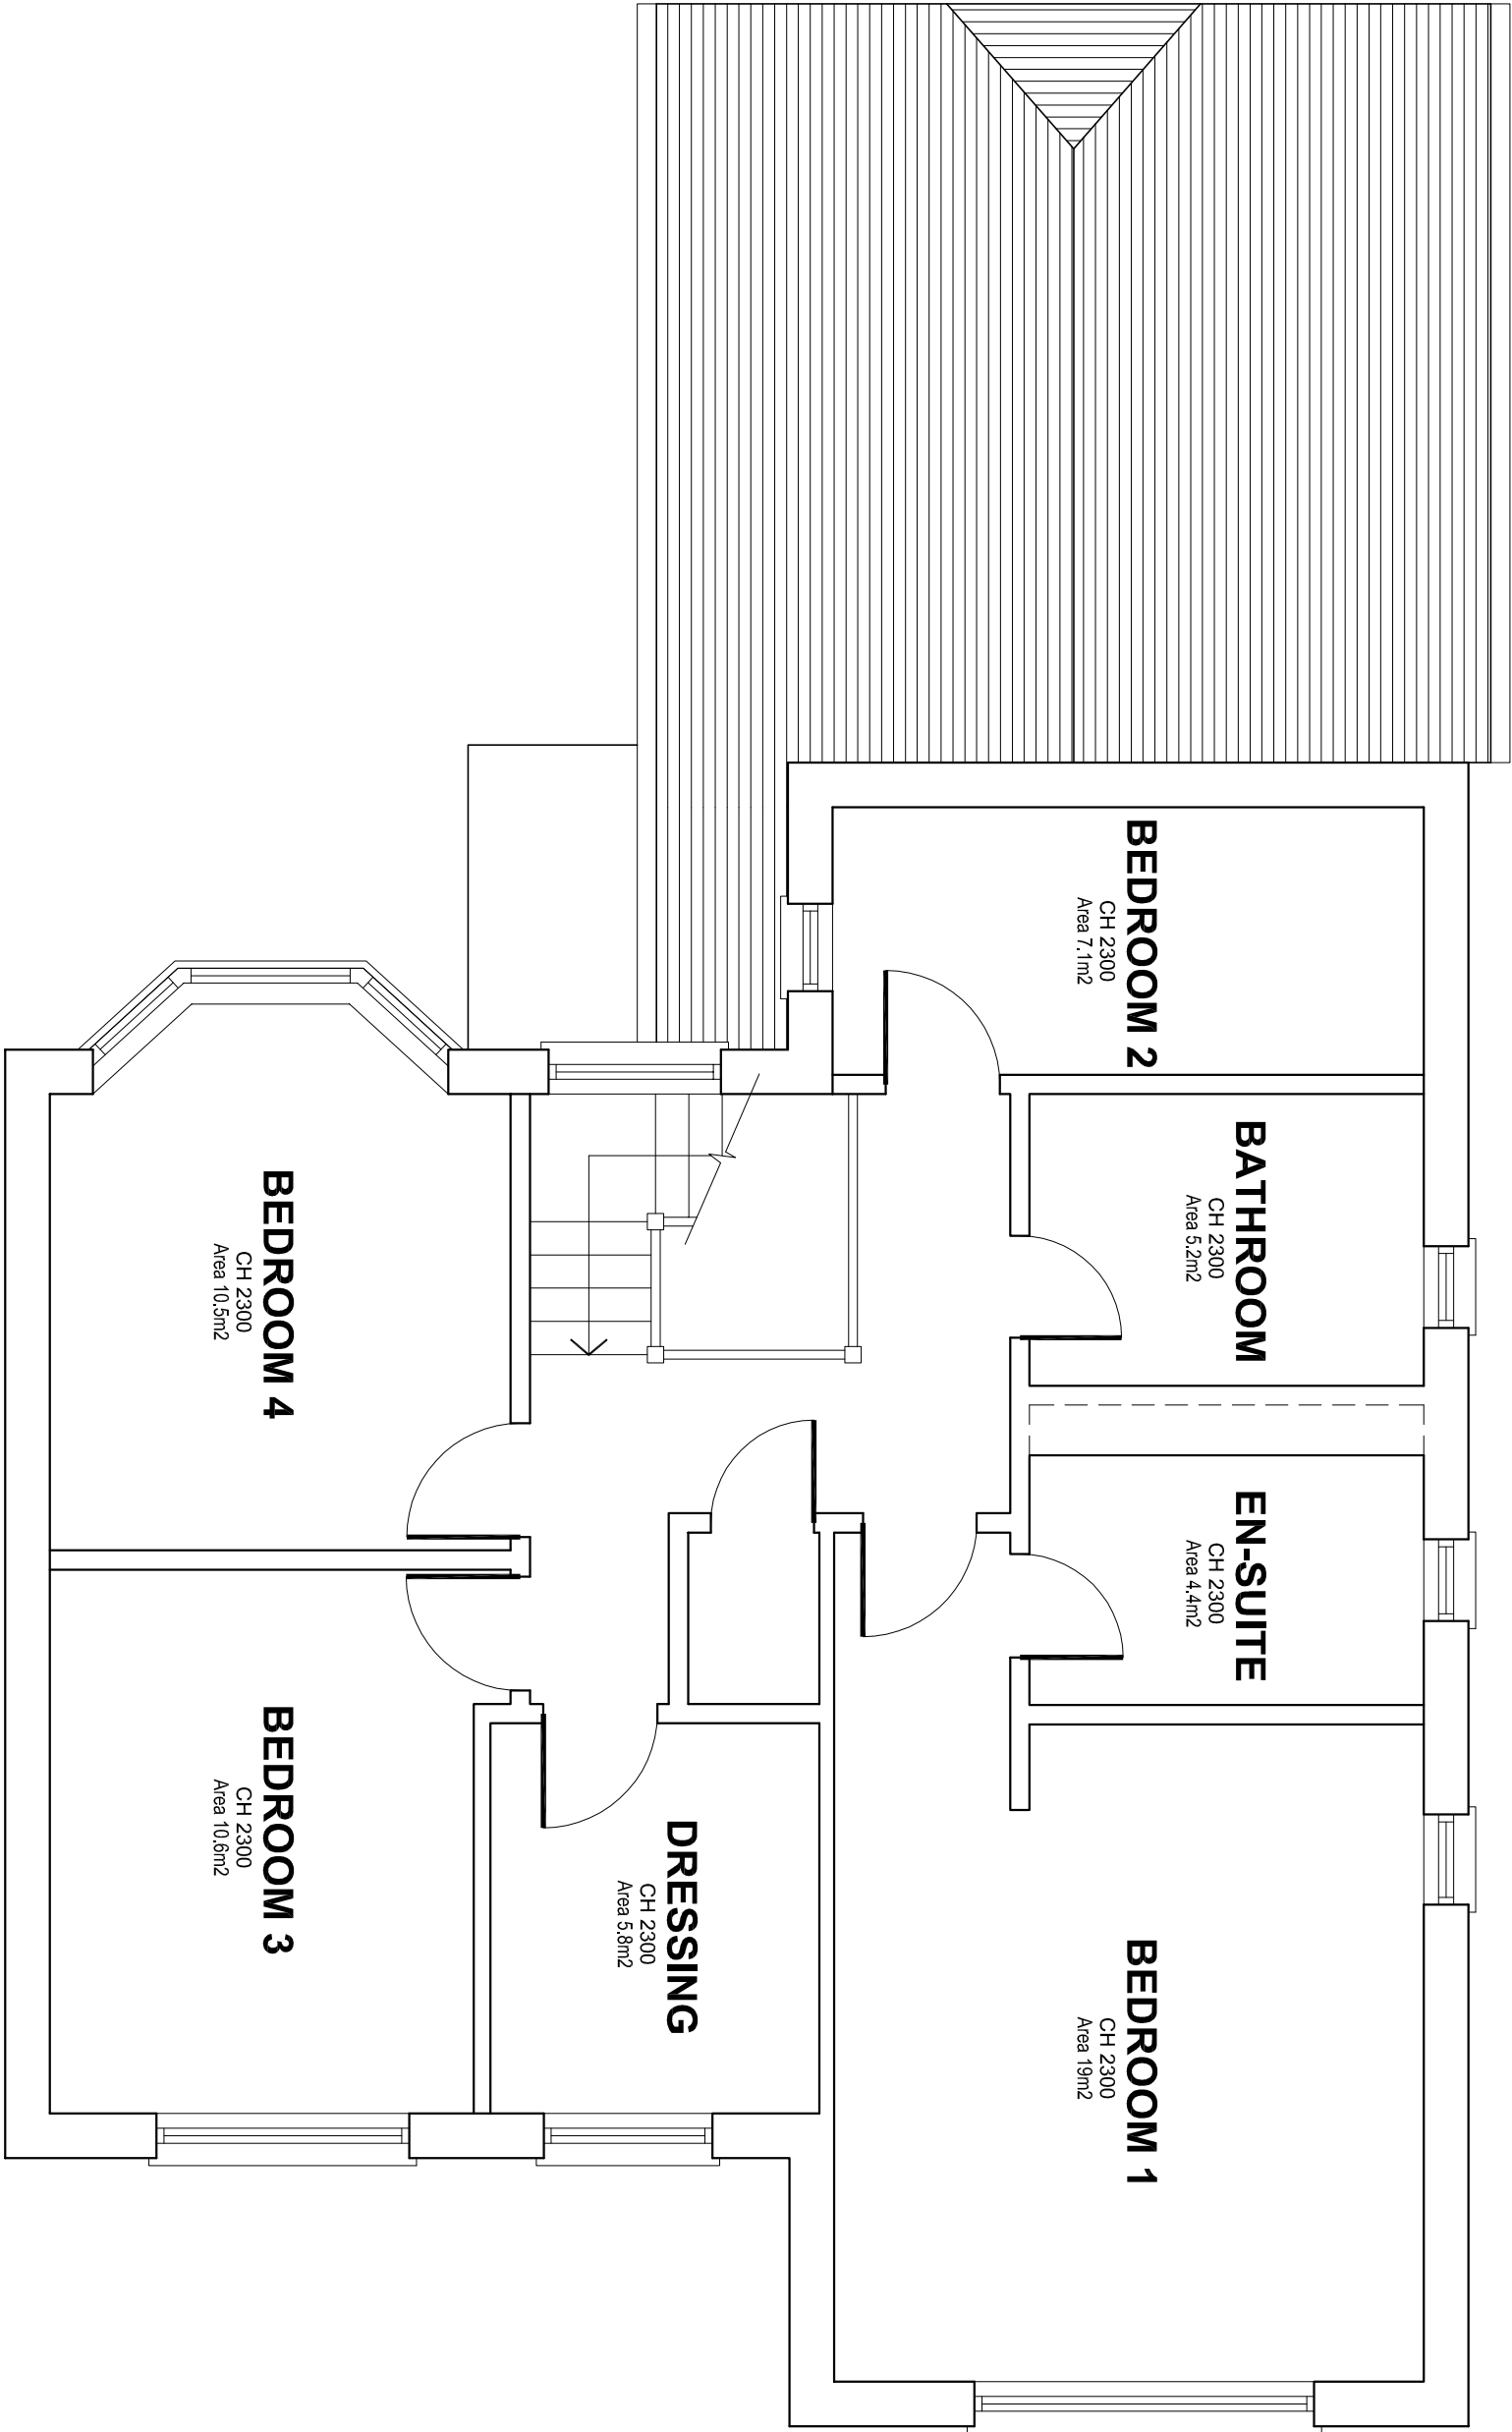

EXISTING FIRST FLOOR LAYOUT

SCALE 1:50