


All work to be in accordance with the current Building Regulations, all relevant British Standard Codes of Practice.
Contractor to check all dimensions on site prior to commencement of works.

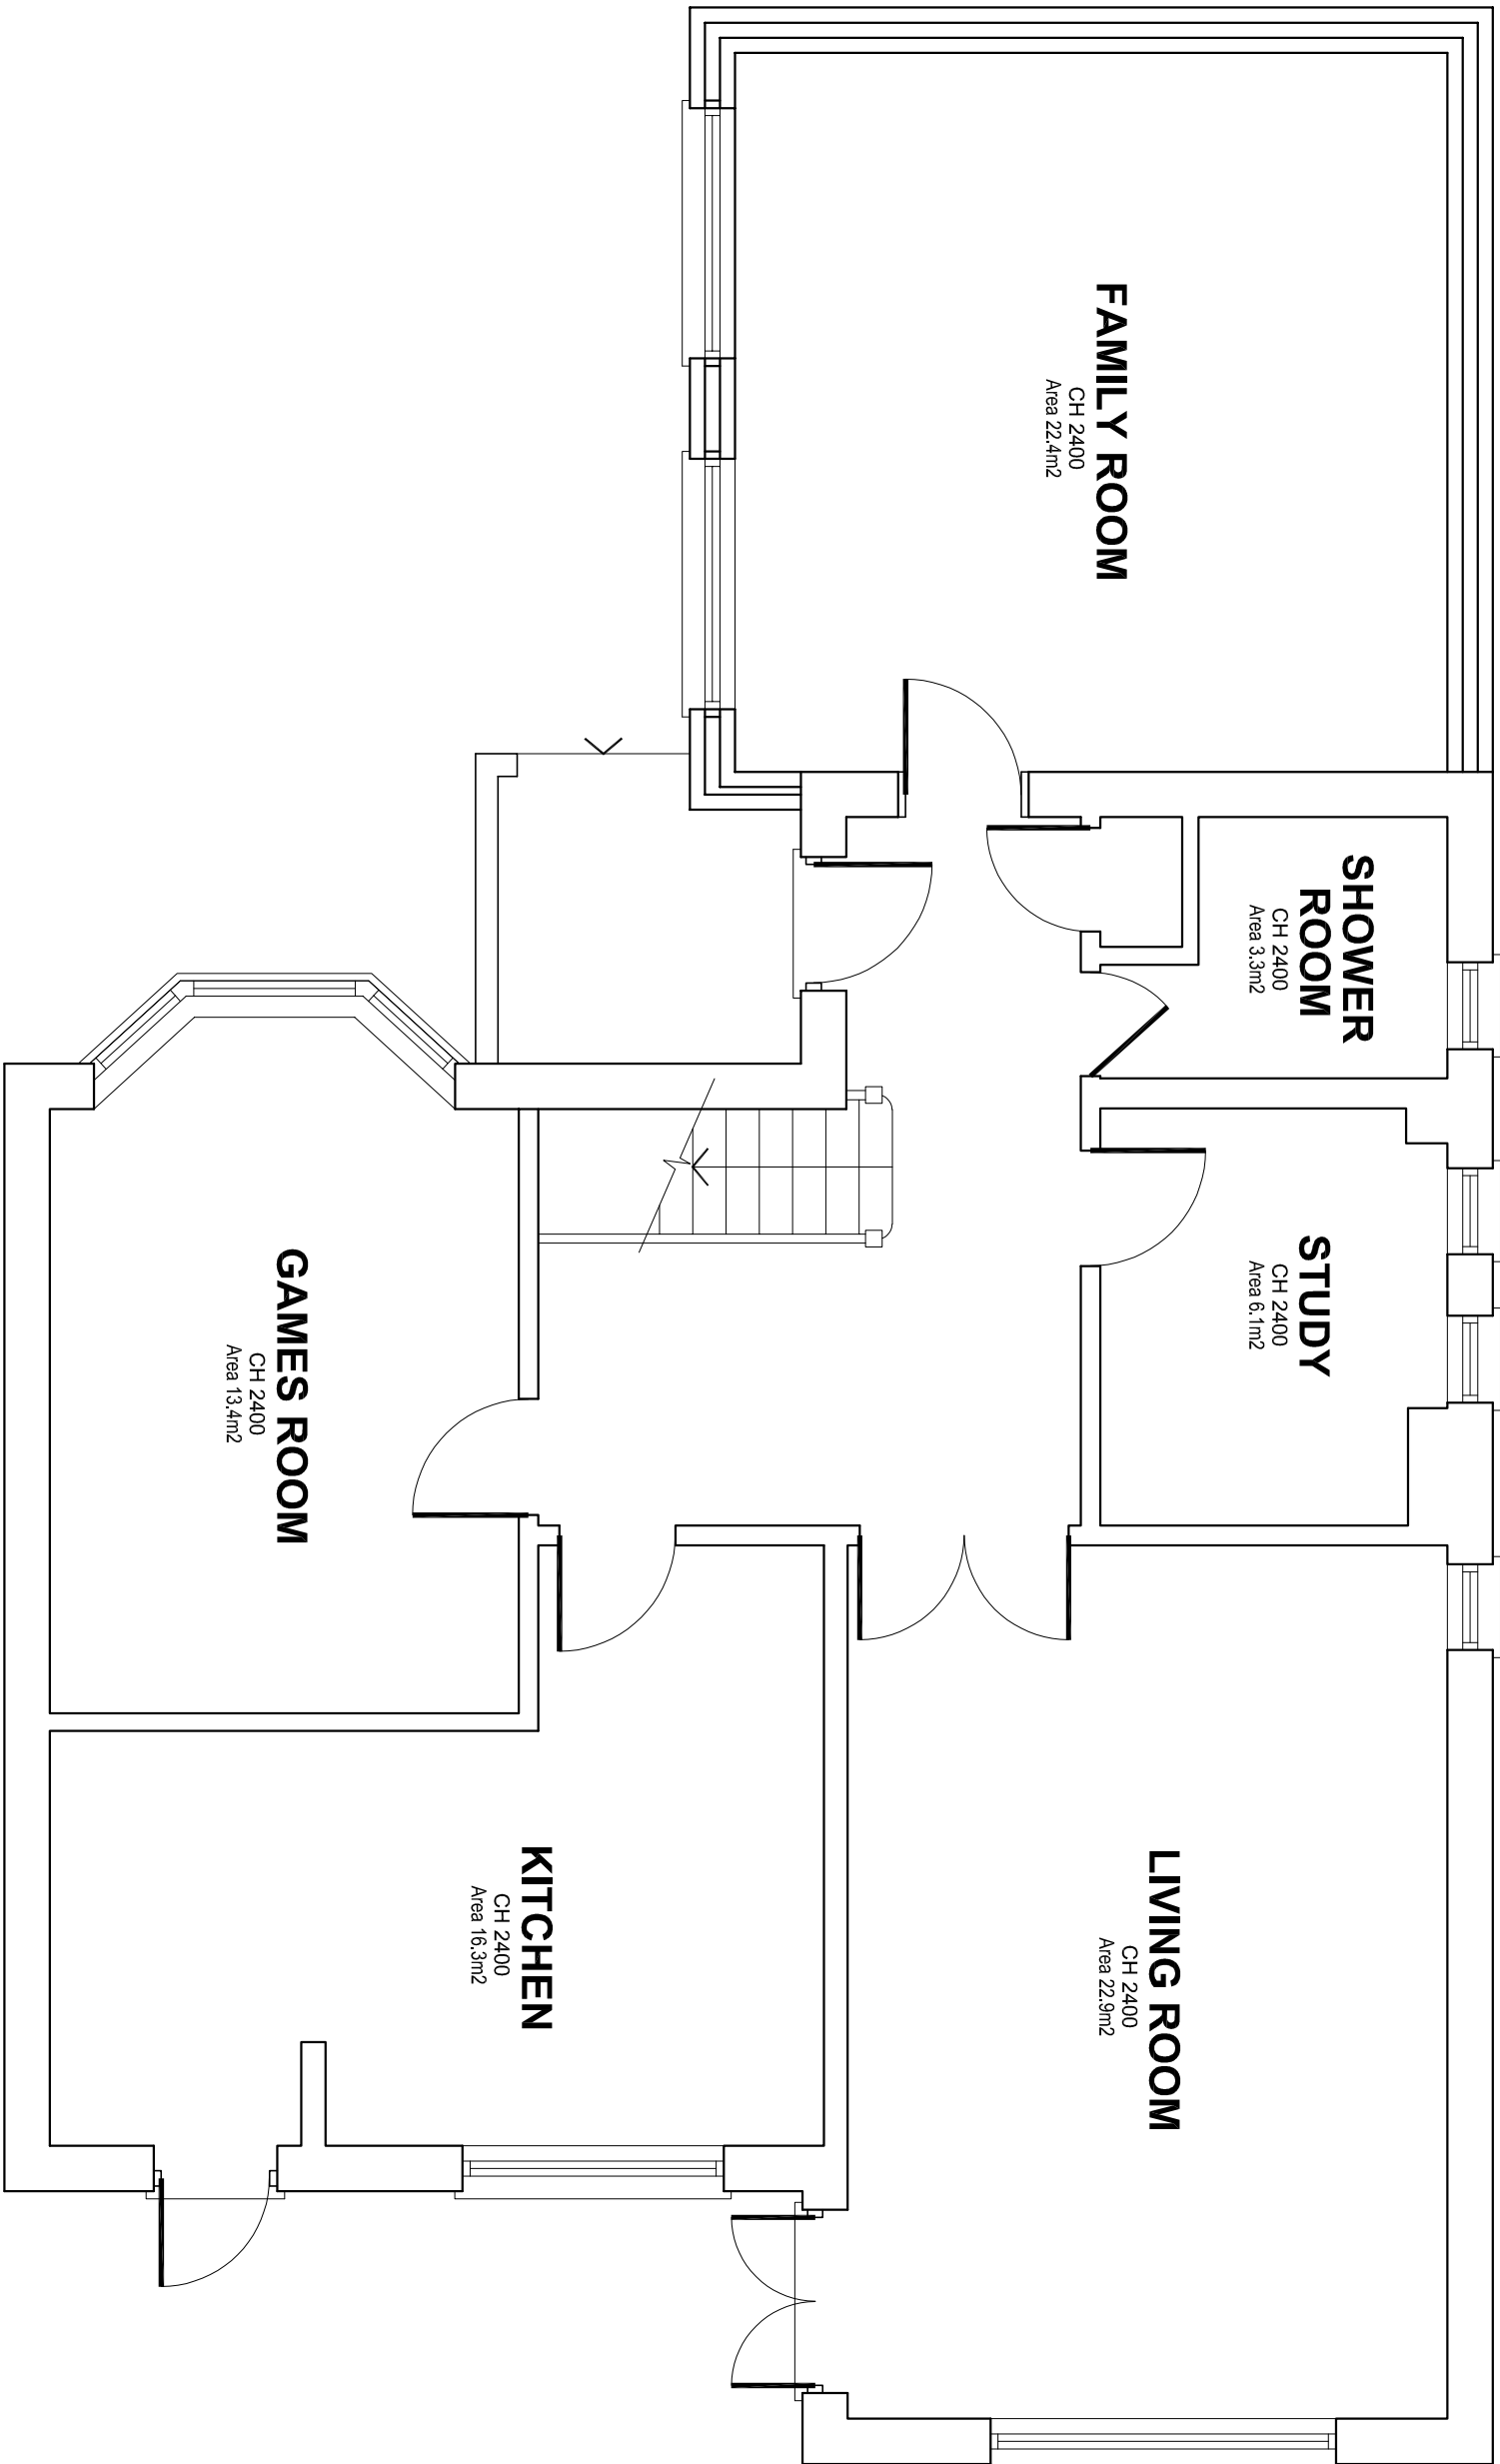

PROPOSED GROUND FLOOR LAYOUT

SCALE 1:50

All work to be in accordance with the current Building Regulations, at relevant British Standard BS 1191. The Contractor shall be responsible for ensuring that the Contractor to check all dimensions on site prior to commencement of work.			
Notes			
All dimensions must be checked on site and not scaled from this drawing. Any dimensional discrepancies shall be reported to the architect immediately for processing. This drawing is to be read in conjunction with all relevant documents.			
This drawing is copyright © and may not be reproduced without permission			
Revisions			
A	02.05.20	PROPOSED GARAGE REMOVED.	
CLIENT			

JOB DESCRIPTION			
248a SWAKELEYS ROAD ICKENHAM, UXBRIDGE UB10 8AU			
DRAWING TITLE			
PROPOSED GROUND FLOOR			
Scale	Date	Drawn	Checked
1:50 @ A3	JAN '20	BJL/C	
 T.A. COOK DEVELOPMENTS 4 Bowden Way, Failand, Bristol, BS8 3XA T: 01275 393752, F: 01275 393752 enquiries@tacookdevelopments.co.uk			
Drawing Number		TAC 3512 - 103 A	